KEY:

Residential (Use Class C3)

- Residential Entrance/ Shared Amenity
- Residential circulation/ Private Amenity
- One Bed Apartment
- Three bed apartment
- Two Bed Apartment

Office (Use Class E(c))


- Office
- Office Entrances
- Office Circulation/ Balconies & Terraces


Commercial, Business & Service Community (Use Class Varies)

- Use Class E
- Use Class E or Sui Generis (Entertainment Venue)
- Use Class E or Sui Generis (Drinking Establishments or Hot Food Takeaway or Entertainment Venue)
- Use Class E or F2 (b)
- Entrances & Circulation

Other (Use Class Varies)

- Car Park (Sui Generis)
- Ancillary (Plant, Refuse Stores, Back of House, etc)
- Ancillary (Cycle Stores)

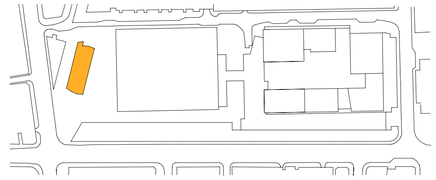


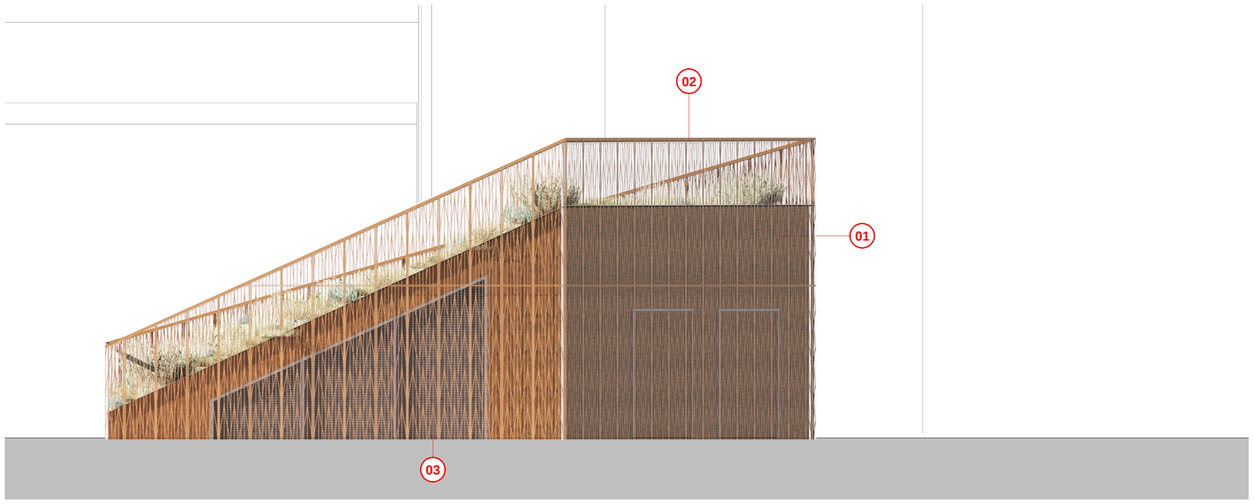


South Elevation



Facade Pattern Detail

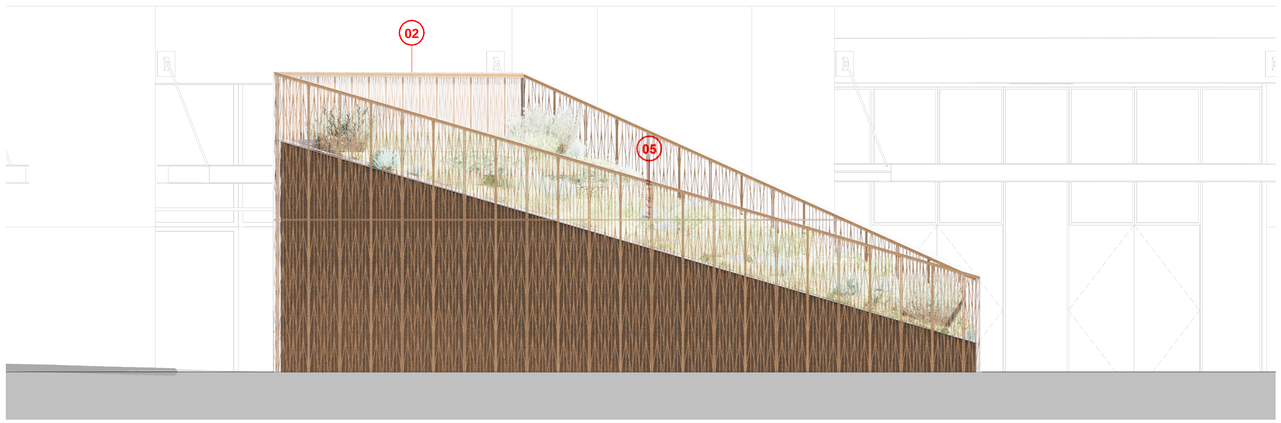

North Elevation

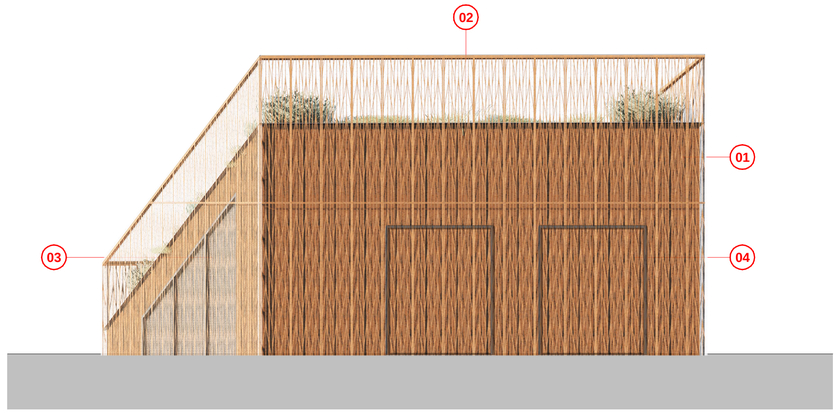

West Elevation

MATERIALS & SYSTEMS KEY:

01 Corten Perforate Pattern Panel with Corten Backing Panel

02 Corten Perforate Pattern Balustrade

03 Corten Perforate Pattern Panel with Rain Defence Louvres Behind

04 Corten Perforate Pattern Panel with Louvre Behind

05 Planting to Roofing

This drawing is copyright
Do not scale off dimensions.

All dimensions to be checked on site by contractor.

Contractor to report any dimensional discrepancies, errors or omissions prior to commencing on site.

Rev	Date	Description
P01	2022-11-22	Planning Submission

Project Title: Great Northen

Drawing Title: Amphitheatre Proposed Elevations

Project No: 10422

Scale: 1:100 @ A1

Status: PLANNING

10422-SHP-Z1-A-B5D9-G200-EL-XX-001

Revision: P01

simpsonhaugh

Manchester
+44 (0)161 835 2345

London
+44 (0)20 7549 4000

© SimpsonHaugh and Partners 2022