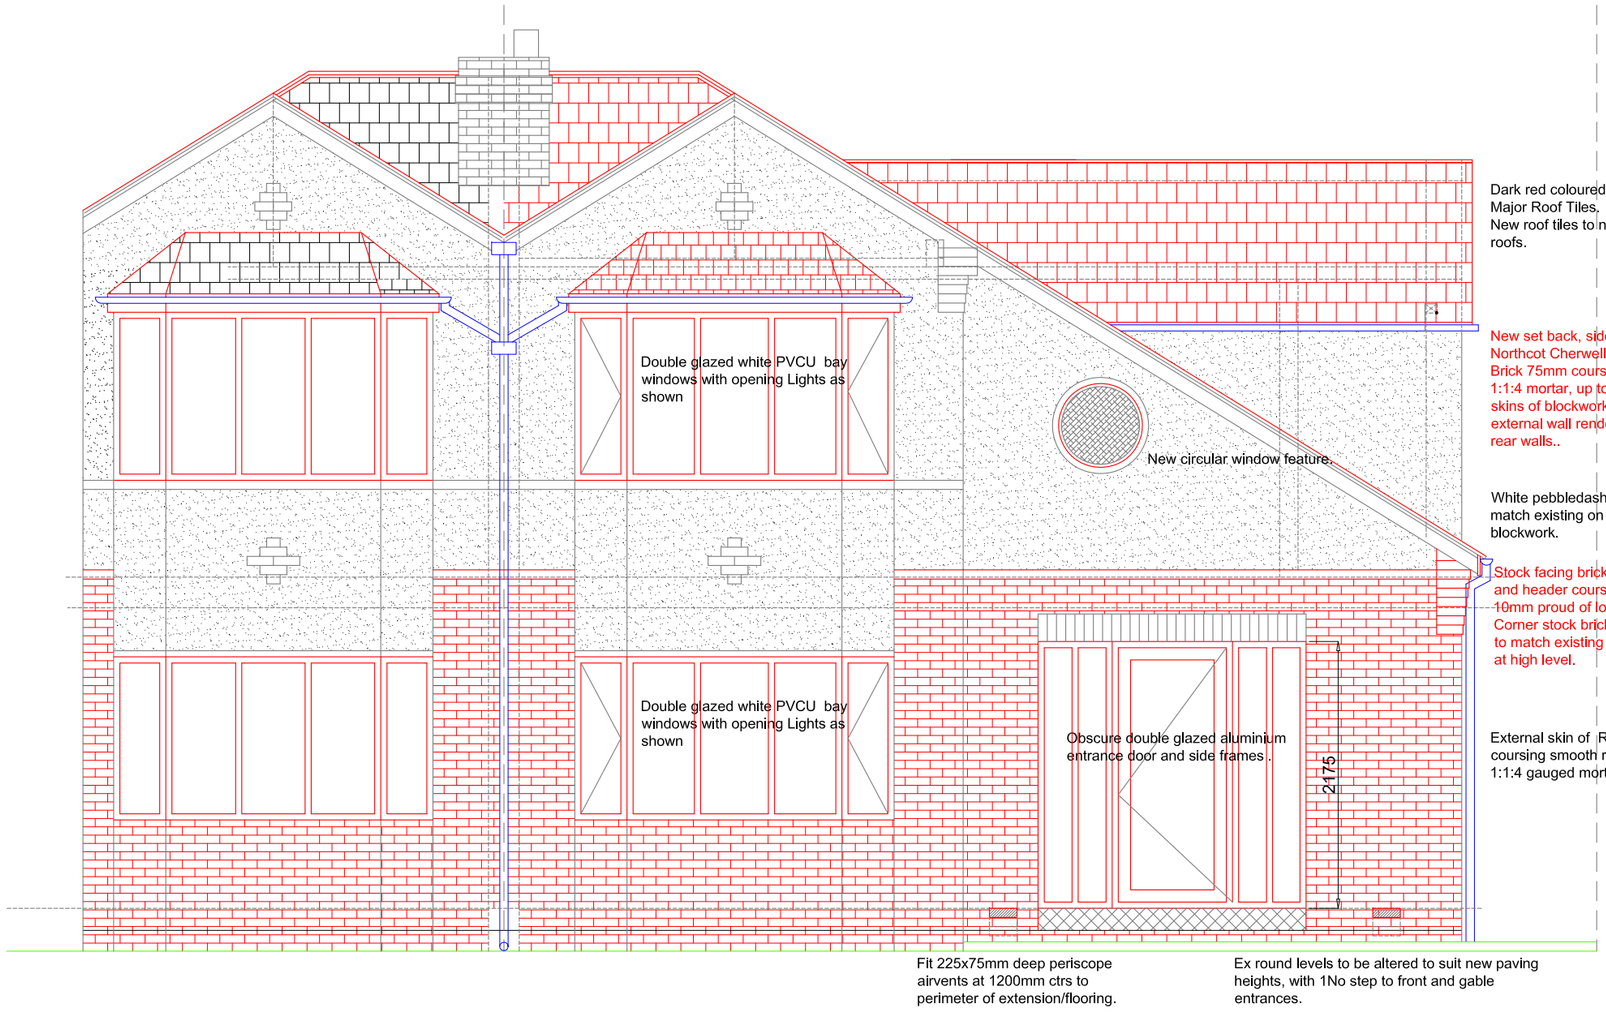

Proposed Front Elevation

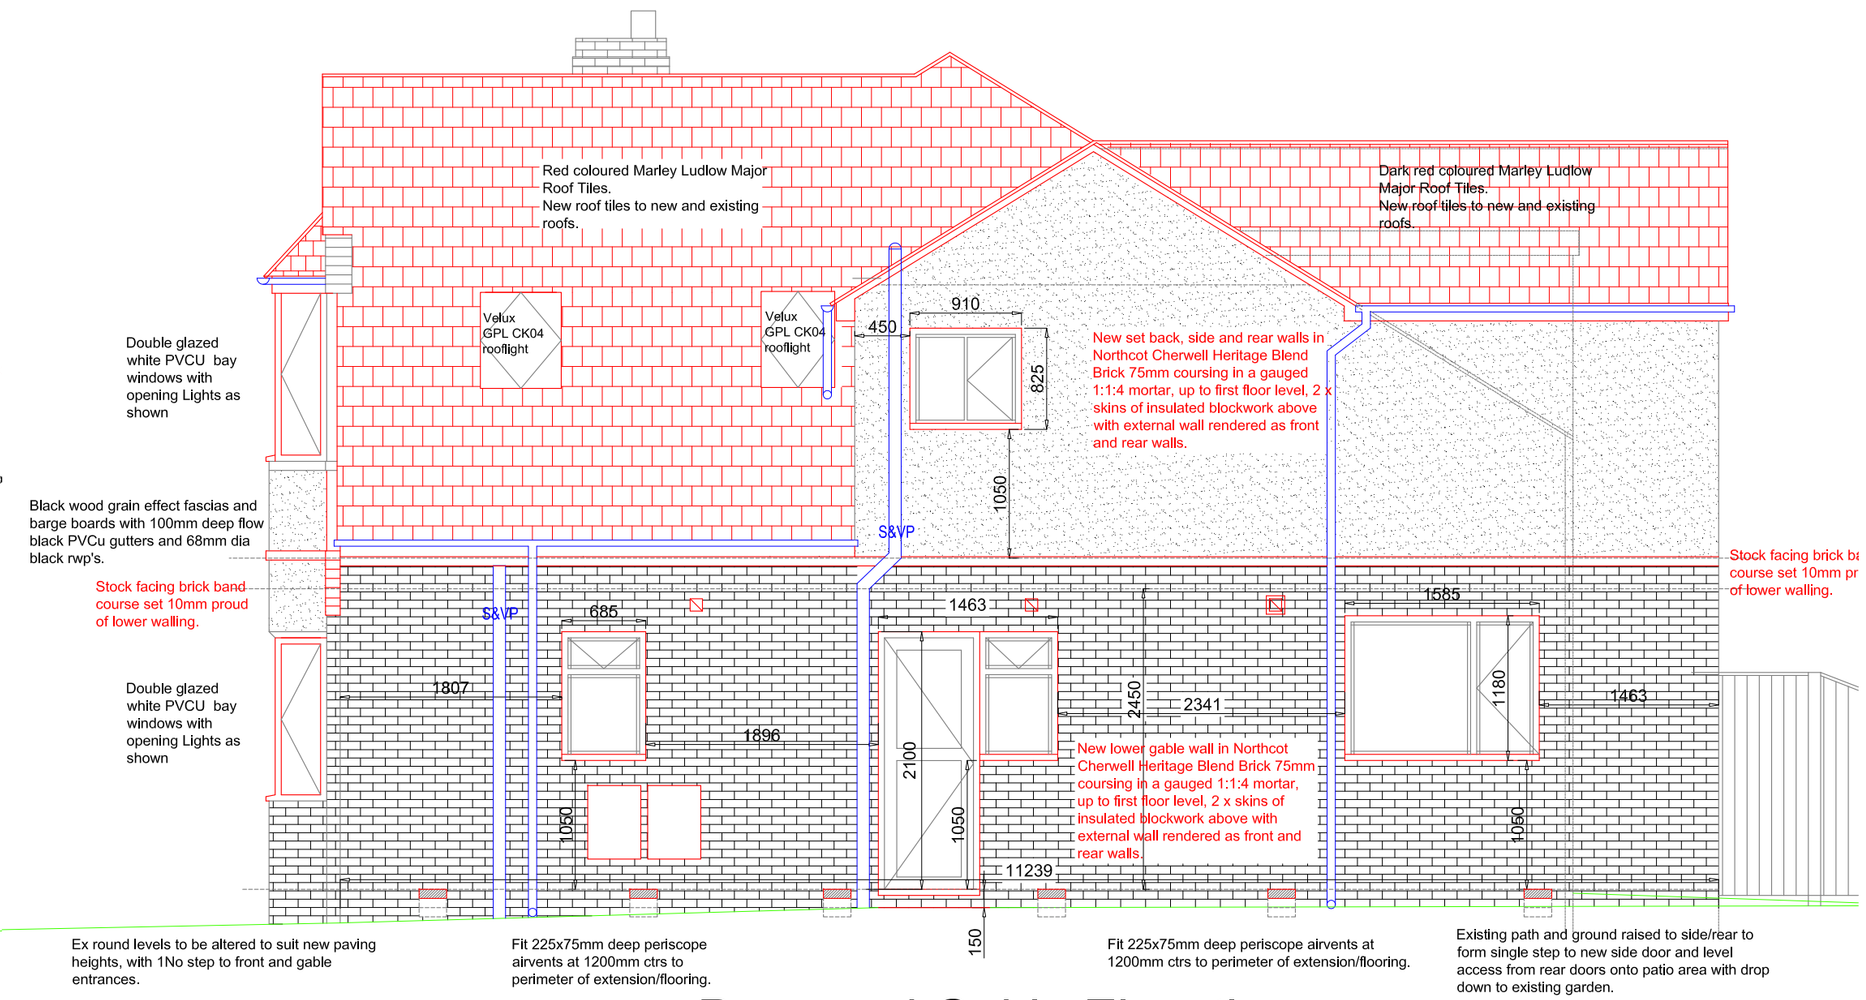

Proposed Gable Elevation

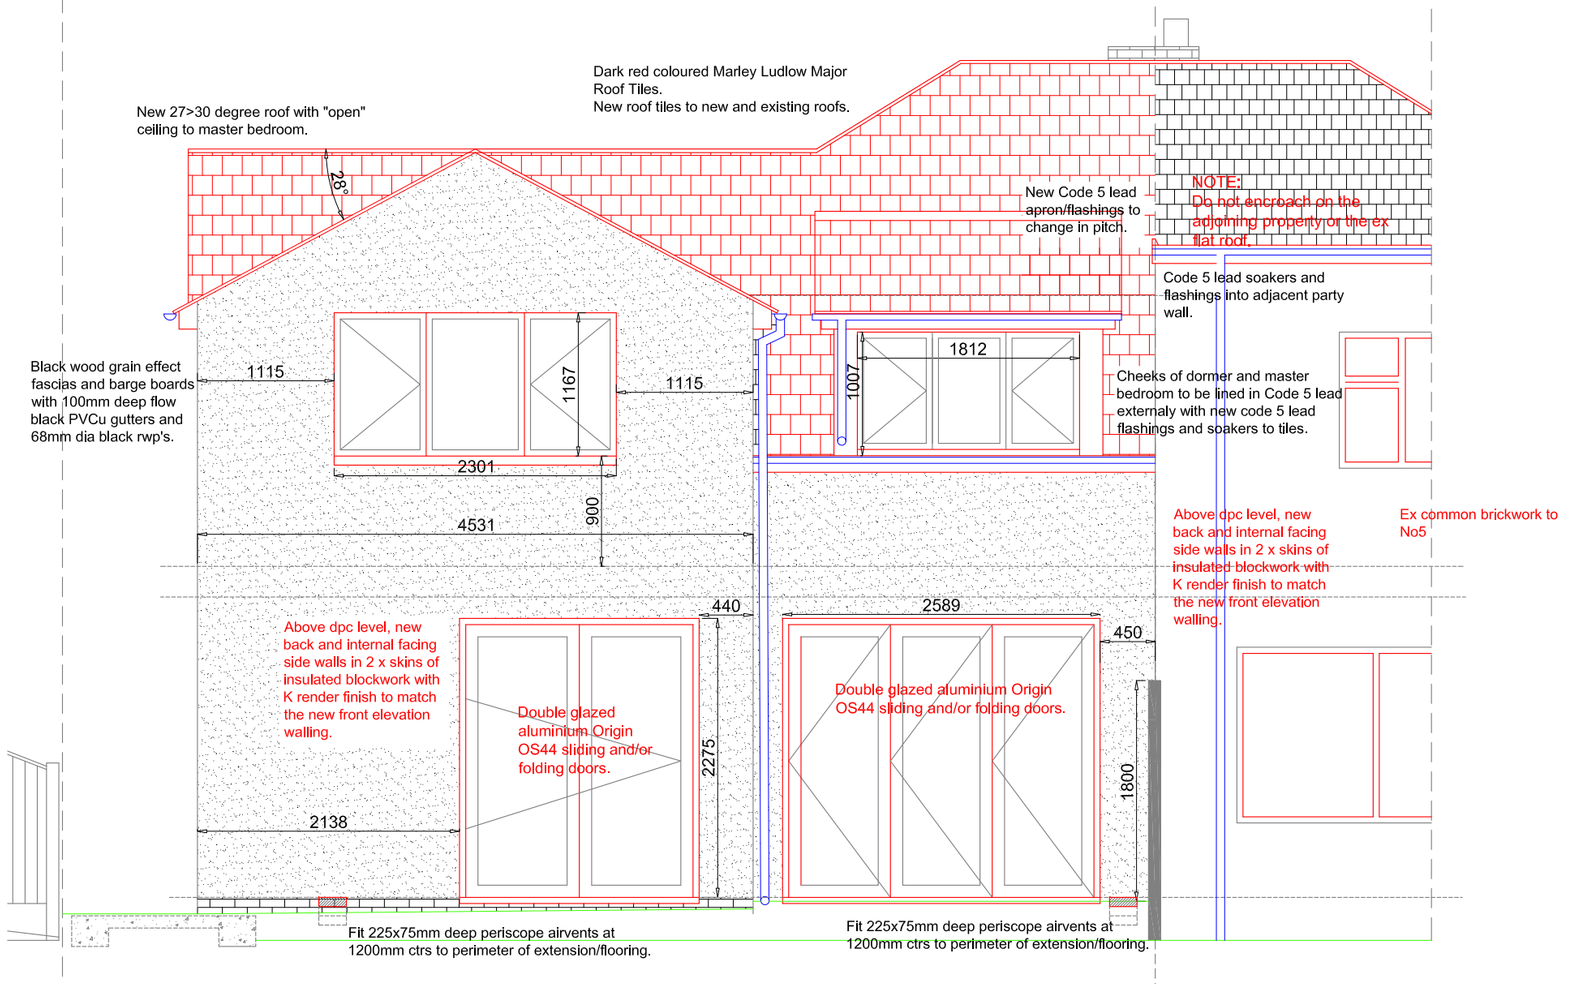

Proposed Rear Elevation

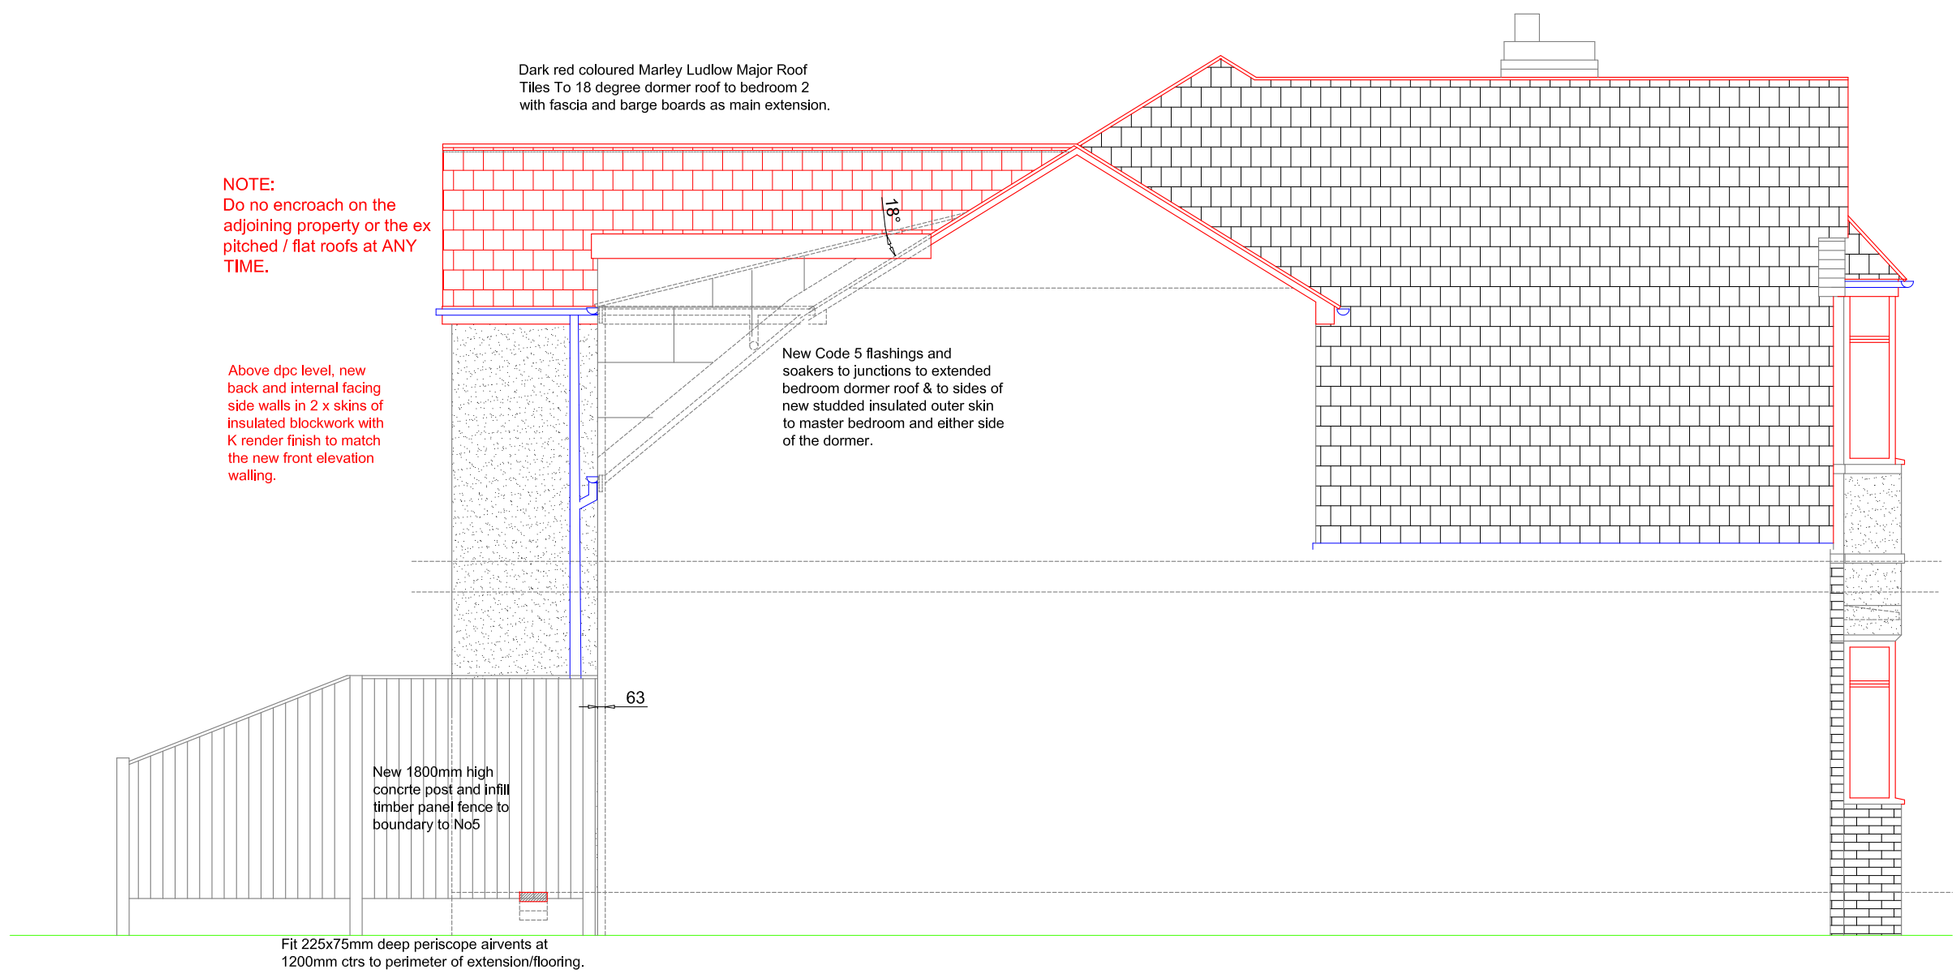

Proposed Elevation From No5.

IGL Surveying Ltd — Chartered Surveyors & Consultants
110 BUSINESS FIRST BUSINESS CENTRE, DAVYFIELD ROAD, BLACKBURN, LANCS, BB1 2QY
Tel: 01254 460670 www.iglsurveying.co.uk info@iglsurveying.co.uk
This dwg is copyright and should not be used or reproduced without written consent of IGL Surveying Ltd.
All dimensions to be checked on site by contractor prior to commencement of works.

CLIENT: Mr & Mrs R Saffer
PROJECT: 7 Harefield Drive, Didsbury.
DRAWING: Proposed Elevations

Dwg No: 3450/P/02 Scale: 1:50
Drawn: RWI Date: 6th July 2022
Checked: RWI Rev: Construction A

Rev:	Description:	Date:
Con	Construction issue.	31.08.22
A	Change to, set back wall, gable and rear elevations in render	30.09.22

A2 WHEN PLOTTED