
Allow to install 3no new FD30 fire doors to the control booth including FD30 window and glazed screen see drawing (70) 001 Control Booth Details.

Allow for new Marling Delta cord heavy duty carpet to all upper floor decks and stairs as described in the specification to meet BS 5325.

Allow to reinstate existing services to boxed in service run.
Supply and install new Tecsound FT 55 AL or similar and approved acoustic insulation of drain pipes, waste pipes and water pipes. Thickness 12.6mm. Install around the drainage system to the dormitories attached to the ceiling and walls. Supply and install 18mm thick Flame Retardant MDF to allow for boxing in of drainage systems. Boxing to be prepared ready to receive decoration.

Allow to remove existing curtain. Install internal acoustic and fire retardant curtain to the stage. Client to be consulted for colours and style prior to orders being placed.

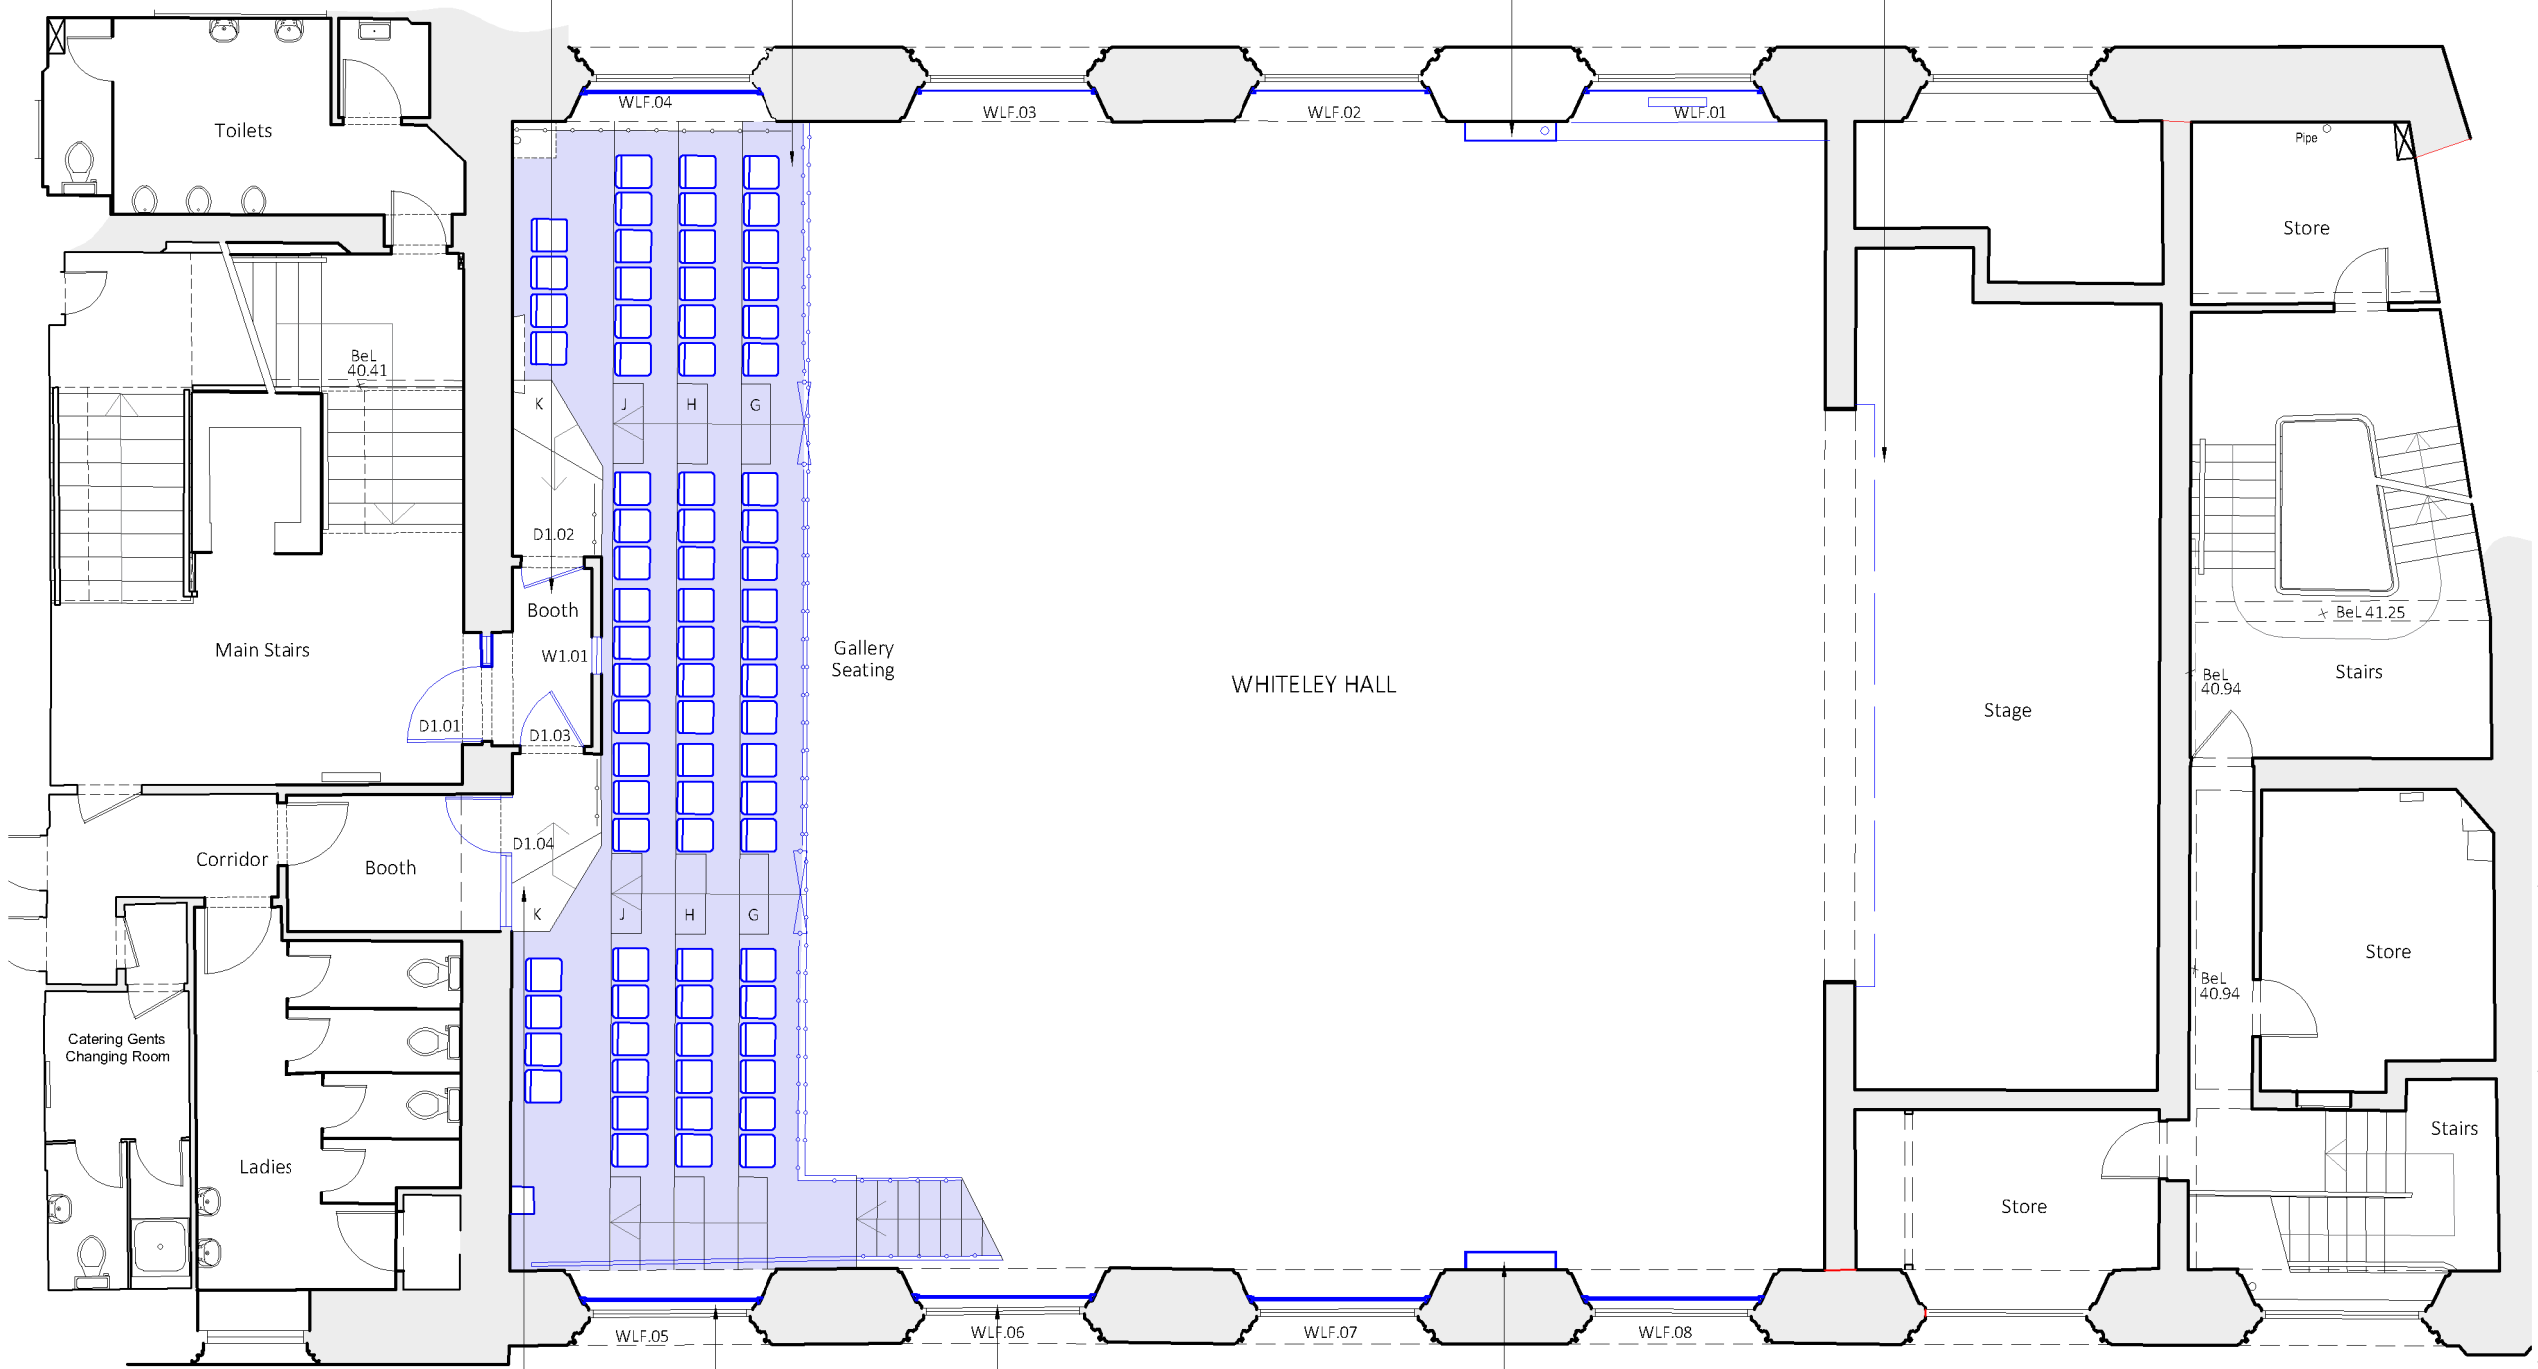

Allow to install 1no new FD30 fire doors including fire secure glazed screen.

Allow for a scheme of cleaning with a poultice paint and redecoration to existing windows as shown on window schedule (31) 001. Supply and fix internal Acoustic and fire retardant vertical fabric blinds to all windows.

Allow for new glazed balustrade to the stairs and first floor seating area. Details to manufacturer's specification and detail.

Allow for new plasterboard to all service runs to perimeter of Hall and decorate in accordance with the rest of the room. to match the concealed service run on the opposite wall.

Upper Floor Plan - Whitley Hall

Note:
Do not scale from this drawing.
Dimensions are to be checked on site.
If in doubt please ask.

Key

Proposed new floor and carpet to upper decks and stairs.

Proposed new work

CDM risks:

1 Risk - Asbestos - risk of disturbance of asbestos materials and therefore risk of inhalation of hazardous substance. Contractor to consult the asbestos register when planning works. Removal of all asbestos fabric to be undertaken in controlled conditions by ACM specialist contractor.

Rev	Date/Intls	Details

© The moral rights of the author are hereby asserted.
This drawing and design is the sole property of Buttress Ltd and must not be reproduced without permission.
Buttress Ltd is Registered in England and Wales: 5383573

Buttress

41 Bengal St
Manchester
M4 6AF

T 0161 236 3303
E contact@buttress.net
W www.buttress.net

Project Title	CSM - Whiteley Hall
Client	Chetham's School of Music
Location	Manchester
Drawing Title	Upper Floor Plan As Proposed -
Date	16/08/22
Checked	LU
Scale	1:100
Orig Paper Size	A3
Status	**PROPOSED**

Drawing ref	Job No	Drawing No	Revision
9357	BA ZZ -	DR A (04)002	-