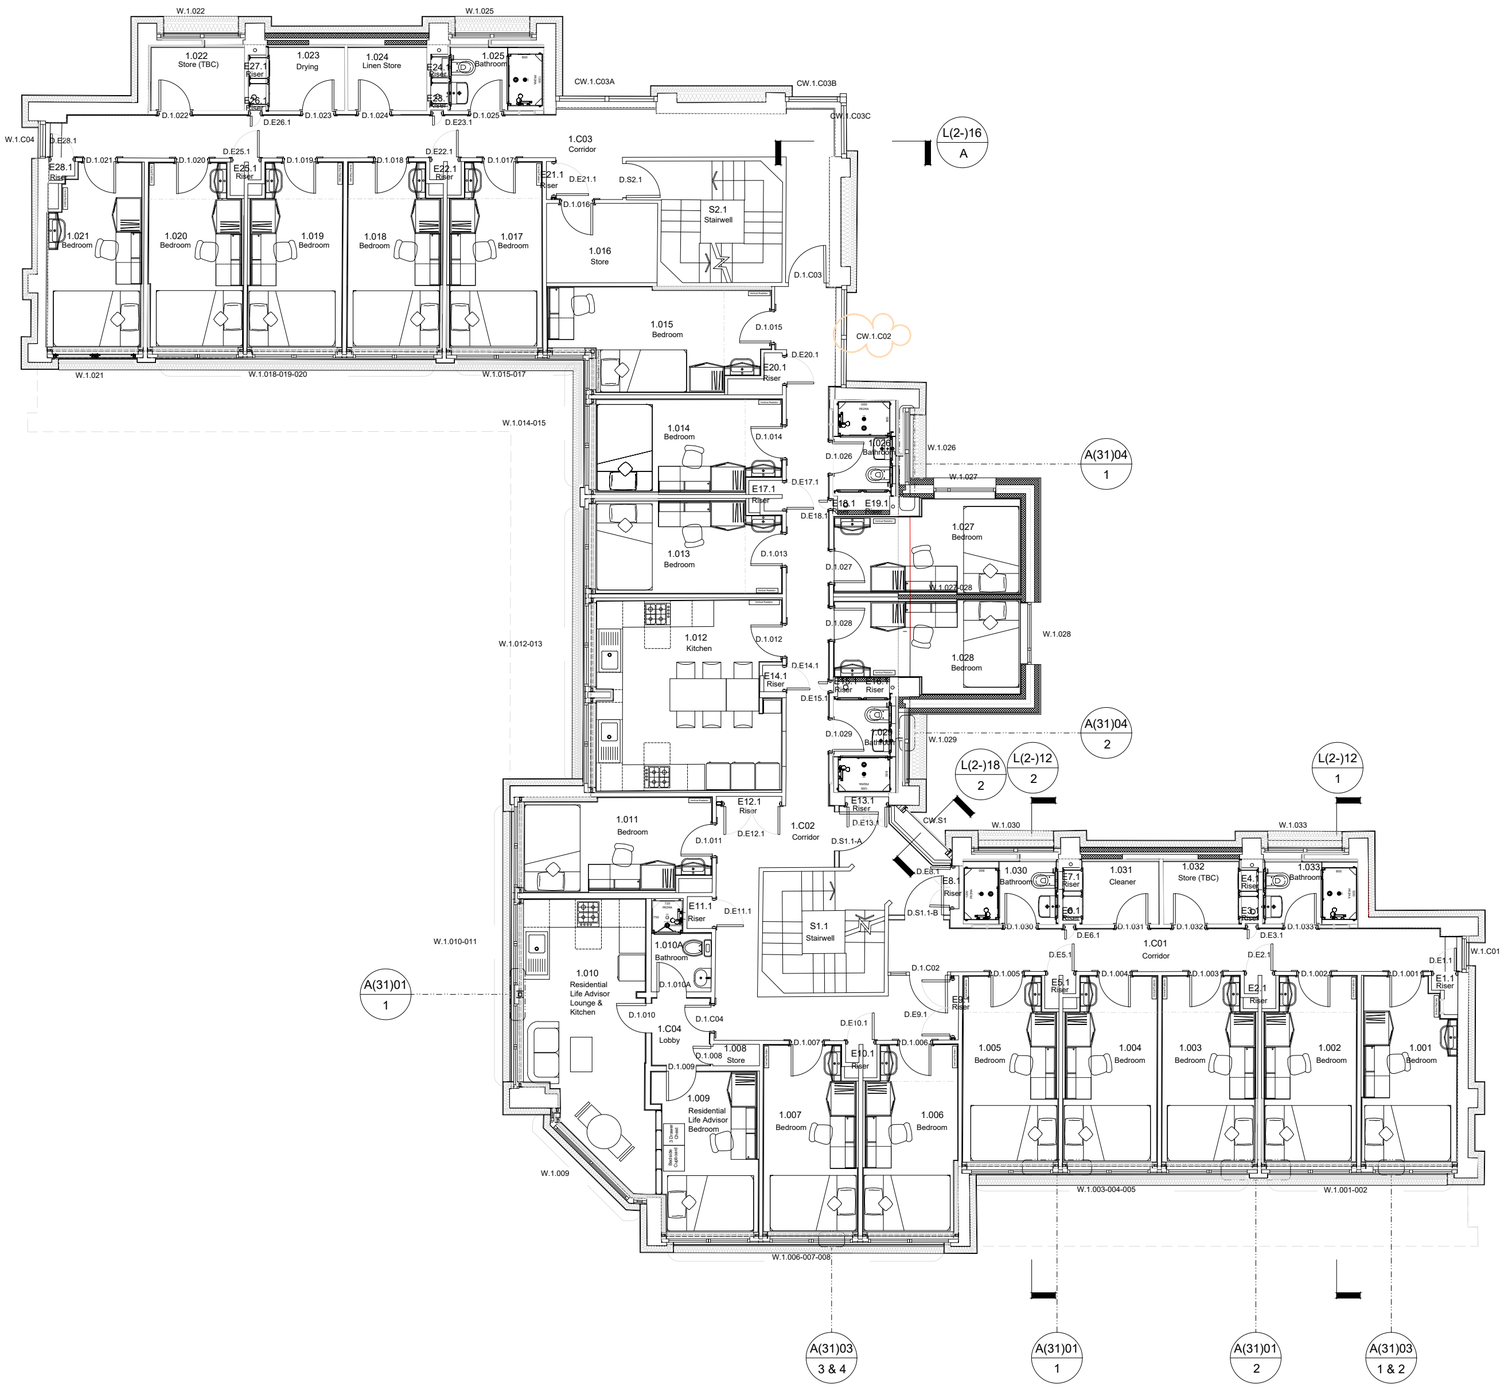

NOTES

1. DO NOT SCALE FROM THIS DRAWING.
2. ALL MEASUREMENTS ARE IN MILLIMETRES UNLESS STATED OTHERWISE.
3. THIS DRAWING IS TO BE READ IN CONJUNCTION WITH THE SPECIFICATION AND ALL RELEVANT ARCHITECTURAL, ELECTRICAL, MECHANICAL AND STRUCTURAL DRAWINGS.

THE NOTIFY CUT LINE FOR PLAN VIEW IS 1.8m

IN ADDITION TO THE HAZARDS/RISKS NORMALLY ASSOCIATED WITH THE TYPES OF WORK DETAILED ON THIS DRAWING, NOTE THE FOLLOWING SIGNIFICANT RESIDUAL RISKS :-

Item	Hazard.	Risk

Rev	Description	By	Date	Chk'd	Auth
01	Window Number	AWA	04/08/2022		

WILSON MASON

Wilson Mason
Upland House,
Spring Lane
Samlesbury
Preston
PR5 0UX

Drawing Status

Project
University of Manchester
Graham & Ewings Refurbishment

Building Name
GRAHAM

Sub Site Name
Dalton Ellis Hall
Site Name
Victoria Park

Drawing Title
First Floor Plan Proposed

PM	Drawn	Checked	Authorised
	AWA	---	--
Scale	Date	Date	Date
1:100 @A2	04/08/2022	--/--/--	--/--/--

Drawing No.
6704 L(1-)120

Revision
01