


FRONT ELEVATION




LEFT ELEVATION




REAR ELEVATION

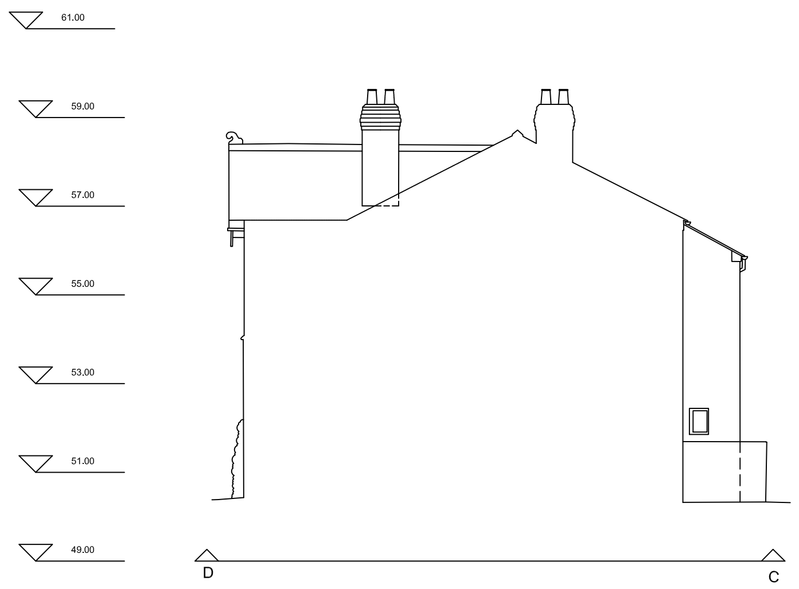

RIGHT ELEVATION

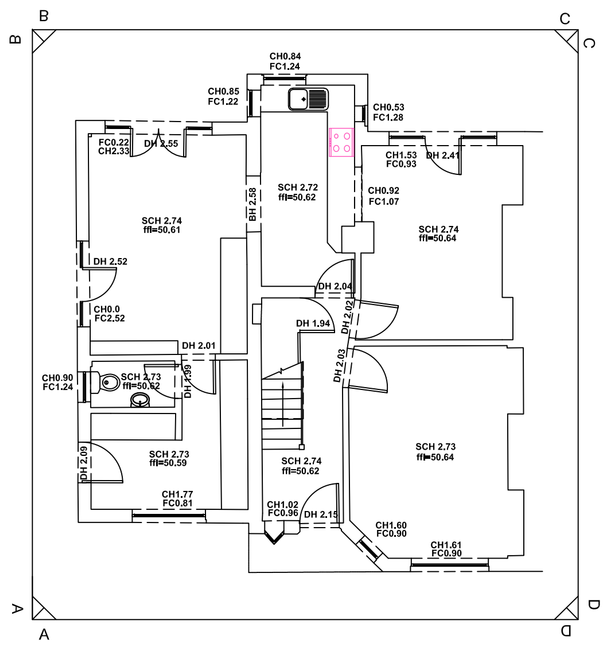

GROUND FLOOR

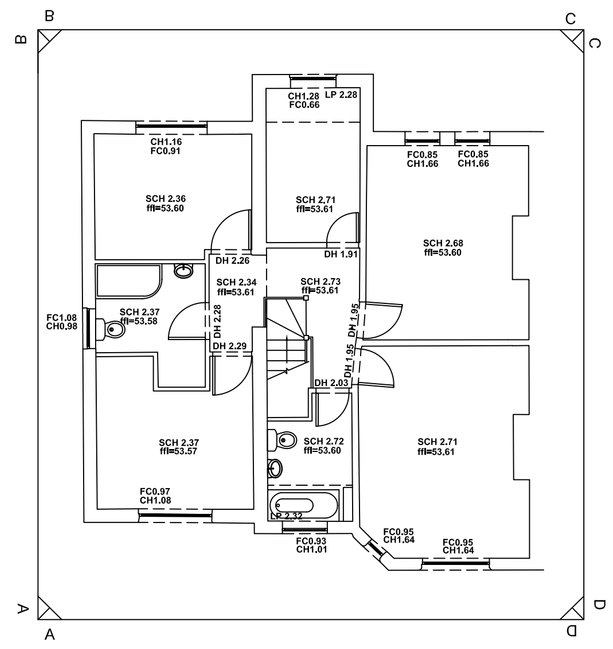

FIRST FLOOR

LEGEND: FLOOR PLANS

EXTERNAL FOOTPRINT

WALLS *widths checked where possible

PARTITION WALLS

CEILING LINES

BEAMS

TRUSSES & LINTELS

FALSE CEILING LINE

SERVICES

FLOOR LINES

STRUCTURAL CEILING HEIGHT	SCH 4.00
FALSE CEILING HEIGHT	FCH 3.00
CEILING HIGH POINT	HP 4.00
CEILING LOW POINT	LP 2.00
FINISHED FLOOR LEVEL	+ffl=100.00
BEAM HEIGHT	BH 5.00
DOOR HEIGHT	DH 2.00
ARCH HEIGHT	TA 2.00 SP 1.00
FLOOR TO CILL	FC 0.00
CILL TO LINTEL	CH 0.00

WINDOW
*glazing thickness are indicative

DOOR
*frames not measured

SLIDING DOOR

STAIRS

SINK

OVEN

CUPBOARDS
FURNITURE

WC

WASH BASIN

SHOWER

BATH

URINAL

*Some columns/beams may be obscured by plaster / fire boardling / concrete / casing. Therefore the true structural position may not be shown.

*Some site areas may be inaccessible. See highlighted areas for further details.

ASSUMED

This elements and areas may be shown as assumed, with dashed lines. Where possible.

LEGEND: ELEVATIONS

BUILDING EDGE

GLAZING

WINDOW REVEALS

DOORS

GROUND LINE

METAL WORK

PLASTICS

RAINWATER PIPES

RIDGES

ROOF

SERVICES

STONE

TIMBER

VEGETATION

sitesurveyingservices
LAND | ENGINEERING | BUILDING | BIM

Site Surveying Services Ltd

Unit 9
Twin Brook Business Park
Twin Brook Road
Clitheroe BB7 1QX
Tel: 01200 438320

surveyors@sitesurvey.co.uk

construction line

Client / Location: CW Architects
33 Willow Way, Manchester M20 6JT

Notes:

THE SURVEY ASSOCIATION

Drawing Number: sss-9862	Revision: A
Drawn By: PB	Checked By: SF
Date: 04/10/21	Scale 1:100 @ A1 — Sheet: 2