

KEY:

1. Gutter
2. Glazed Panel
3. Glazed panel with timber slats
4. Dark Grey Steel Structure
5. Open Panel
6. Timber Slatted Panel
7. Timber Beam
8. Timber Column
9. Timber Slatted Wind Mitigation Screens

KEY Plan:

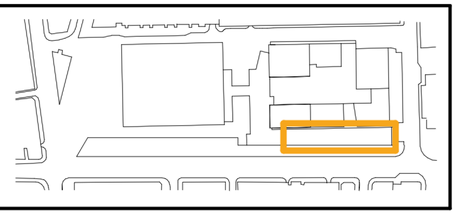

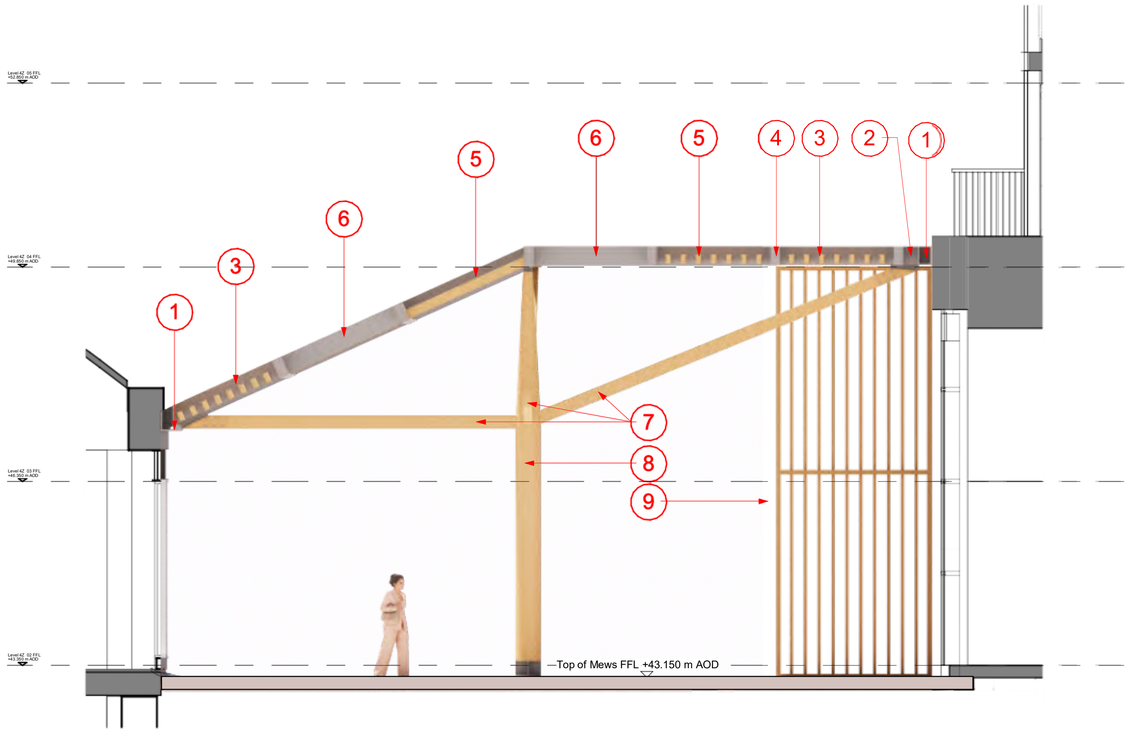

Mews Roof Section 01
Scale 1:50

Mews Roof Plan
Scale 1:100

This drawing is copyright
Do not scale off dimensions.

All dimensions to be checked on site by contractor.

Contractor to report any dimensional discrepancies, errors or omissions prior to commencing on site.

NORTH

Rev	Date	Description
P01	23.11.2022	Planning Submission

Project Title: Great Northern Manchester

Drawing Title: Illustrative Mews Canopy Details Leisure Box

Project No.: 10422

Scale: As Indicated @ A1

Status: PLANNING

10422-SHP-Z4-A-B5D9-G240-DE-RF-001

Revision: P01

simpsonhaugh

Manchester +44 (0)161 835 2345

London +44 (0)20 7549 4000

© SimpsonHaugh and Partners 2022