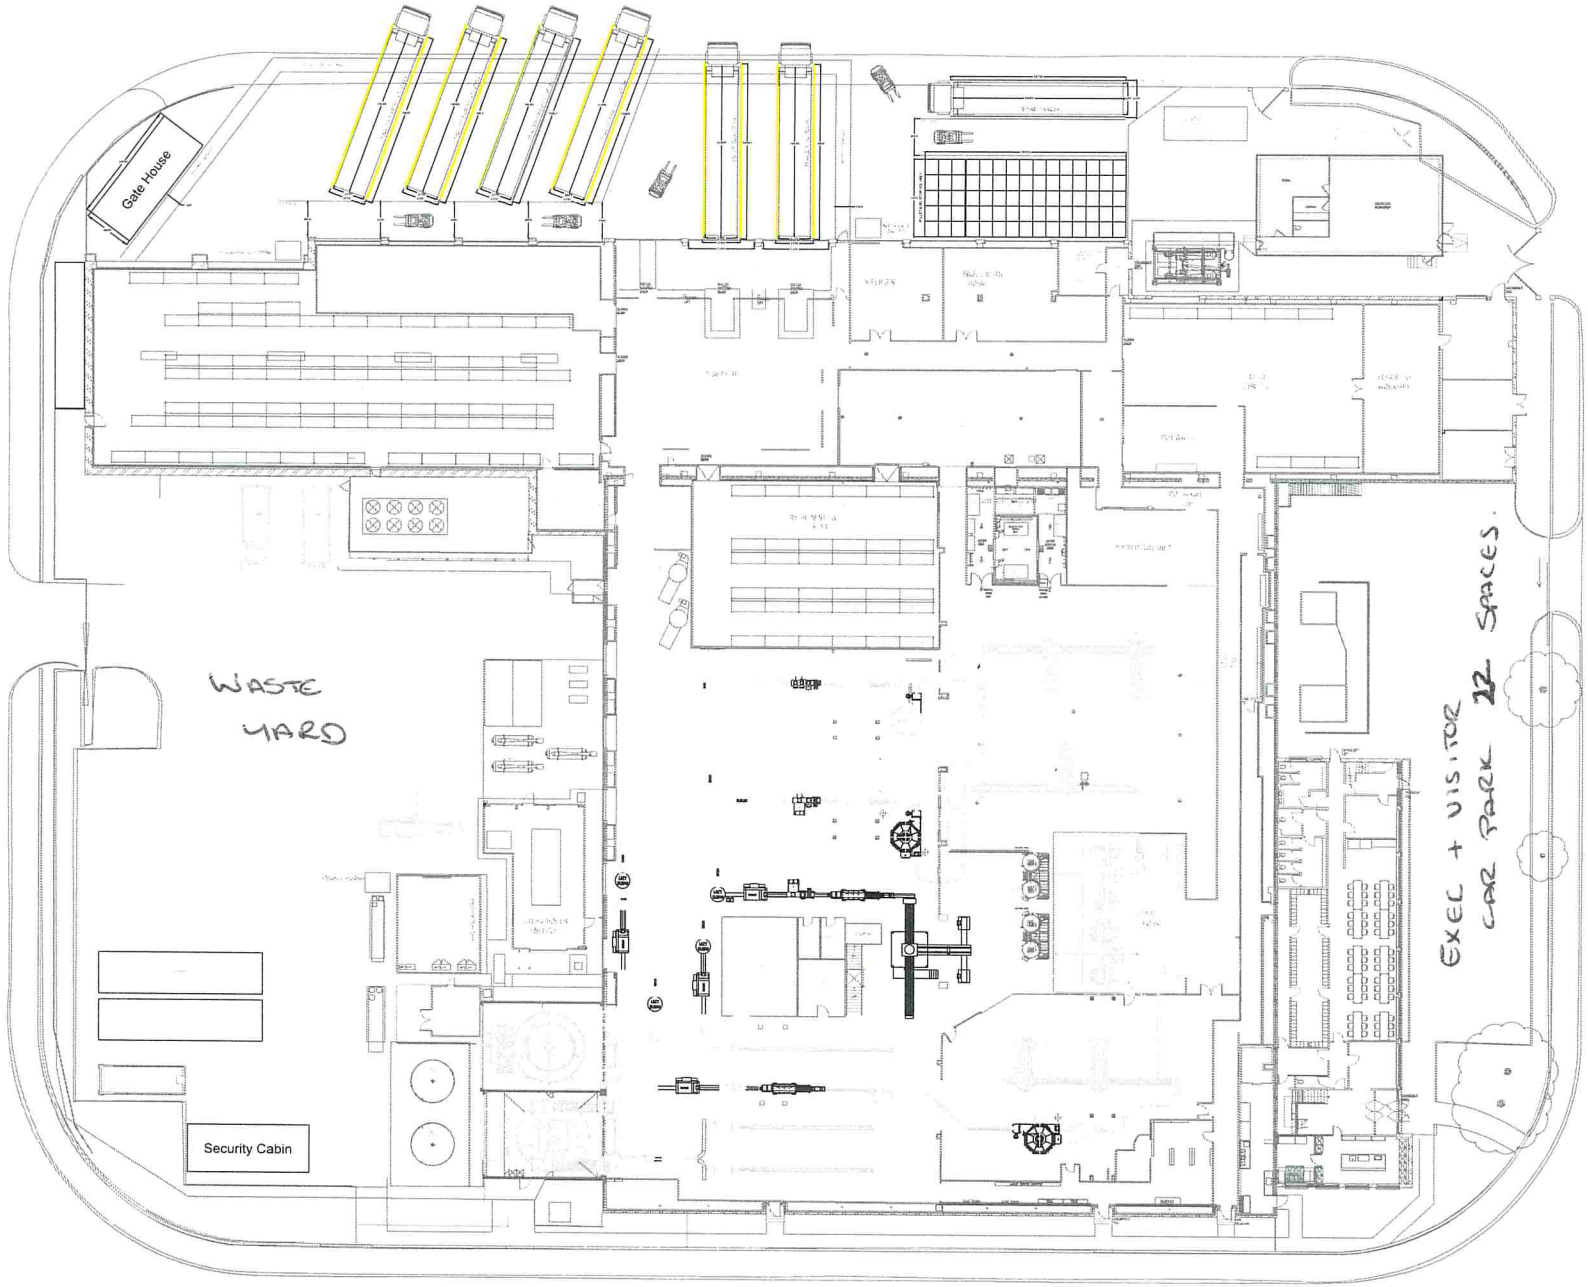


IMPORTANT DOCUMENT NOTICE

PARENT DOCUMENTS AND COPY DOCUMENTS ARE SUBJECT TO TERMS OF USE.

THIS DRAWING SHEET IS A COPY DOCUMENT, AND MAY NOT BE AN EXACT COPY OF THE PARENT DOCUMENT.

THIS DOCUMENT IS UNDER STRICT CONTROL. NO-ONE IS PERMITTED TO COPY, ISSUE OR STORE THIS DOCUMENT WITHOUT FOLLOWING THE DOCUMENT CONTROL PROCEDURES AVAILABLE FROM 'WEB SIGHT'.

BY USING THIS DOCUMENT YOU AGREE TO THE DOCUMENT CONTROL PROCEDURES WHICH ARE AVAILABLE FROM 'WEB SIGHT'.

SIGHT-PACK INFORMATION

THIS DOCUMENT FORMS AN INTEGRAL PART OF A SIGHT-PACK AND IS SUBJECT TO STRICT CONTROL. THE INFORMATION IN THIS DOCUMENT MUST REMAIN AS A CONSISTENT SET. IF THIS DOCUMENT IS REMOVED FROM THE PACK FOR REFERENCE IT **MUST** BE RETURNED AFTER USE. SEE IMPORTANT DOCUMENT NOTICE ABOVE.

IF THIS DOCUMENT IS FOUND UNATTENDED, PLEASE CONTACT A SUPERVISOR OR THE PIPES-ON-SIGHT OFFICE.

GENERAL NOTES

1. DOCUMENTS WHICH **ARE NOT** RELEVANT AND INTENDED TO BE USED AS SURVEY DRAWINGS FOR PIPES-ON-SIGHT USE. ONLY DRAWINGS WHICH **ARE** RELEVANT AND INTENDED TO BE USED AS SURVEY DRAWINGS FOR PIPES-ON-SIGHT USE, WHICH **ARE NOT** RELEVANT MAY BE USEFUL & INTERESTING SUPPLEMENTARY **MUST NOT** BE USED FOR ANY SURVEY REFERENCE.
2. PIPES-ON-SIGHT LTD GIVEN THIS DOCUMENT AN ACCURATE REPRESENTATION OF THE SYSTEM AT THE TIME OF SURVEY ONLY. PIPES-ON-SIGHT LTD ARE NOT RESPONSIBLE FOR THIS DOCUMENT BEING INACCURATE AS A RESULT OF ANY CHANGES TO THE SYSTEM MADE BY OTHERS AT ANY TIME SINCE THE DATE OF SURVEY. YOU ARE ADVISED TO CHECK THE SYSTEM FOR ALTERATIONS BEFORE MAKING ANY EXCAVATIONS BASED ON THIS DOCUMENT.
3. PIPES-ON-SIGHT LTD, ARE NOT RESPONSIBLE FOR THE DESIGN, SPECIFICATION, INSTALLATION, OPERATION, MAINTENANCE OR REGULATION COMPLIANCE OF ANY SYSTEM SHOWN.
4. SOME OF THE PIPING SYMBOLS SHOWN ON THIS DOCUMENT ARE SPECIFIC TO PIPES-ON-SIGHT LTD ONLY. REFER TO THE PIPES-ON-SIGHT COMPONENT SYMBOLS DOWNLOADABLE FROM WWW.PIPES-ON-SIGHT.CO.UK.
5. PIPES-ON-SIGHT LTD ARE NOT RESPONSIBLE FOR THE BUILDING PLAN LAYOUT. THEREFORE ANY MEASUREMENTS MUST BE CHECKED ON SITE.

REV No.	REVISION DETAILS
REV DATE	A
REV BY	
REV JOB No.	

ASSOCIATED DRAWINGS

DRAWING NUMBER	DRAWING TITLE
X	A
X	A
	A
	A

Iceland
MANUFACTURING LTD

Working Together
DELIVERING SYSTEM INTELLIGENCE

pipes on sight
Tracing & Recording of Industrial Systems

Client
ICELAND MANUFACTURING, HAMMERSTONE ROAD MANCHESTER, M18 4LG

Project
TRACING AND RECORDING OF X

Drawing Title
SITE PLAN SHOWING GROUND FLOOR

Drawing No: DR01-00

This Sheet's Size	Sheet Size	Scale	Drawn By
A	A0	1 : 150	MANJARES
Revision Date	Checked	Document Status	
A	NEA	SURVEY	