
Copyright of this drawing is vested in Jon Matthews Architects and it must not be copied or reproduced without written consent. Figured dimensions only are to be taken from this drawing. Do not scale from this drawing.

All Contractors must visit the site and are responsible for taking and checking all dimensions relative to their work. Jon Matthews Architects are to be advised of any variation between drawings and site conditions.

Electronic data/ drawings issued as 'read only' and should not be interrogated for measurement. All dimensions and levels should be read only from those values stated/ noted on this drawings

CONSTRUCTION - It is considered that the proposed works are within the scope of a competent Contractor and as such no unusual hazards have been identified, refer to relevant Key/ Schedule/ Designers Risk Assessment

Key Plan:

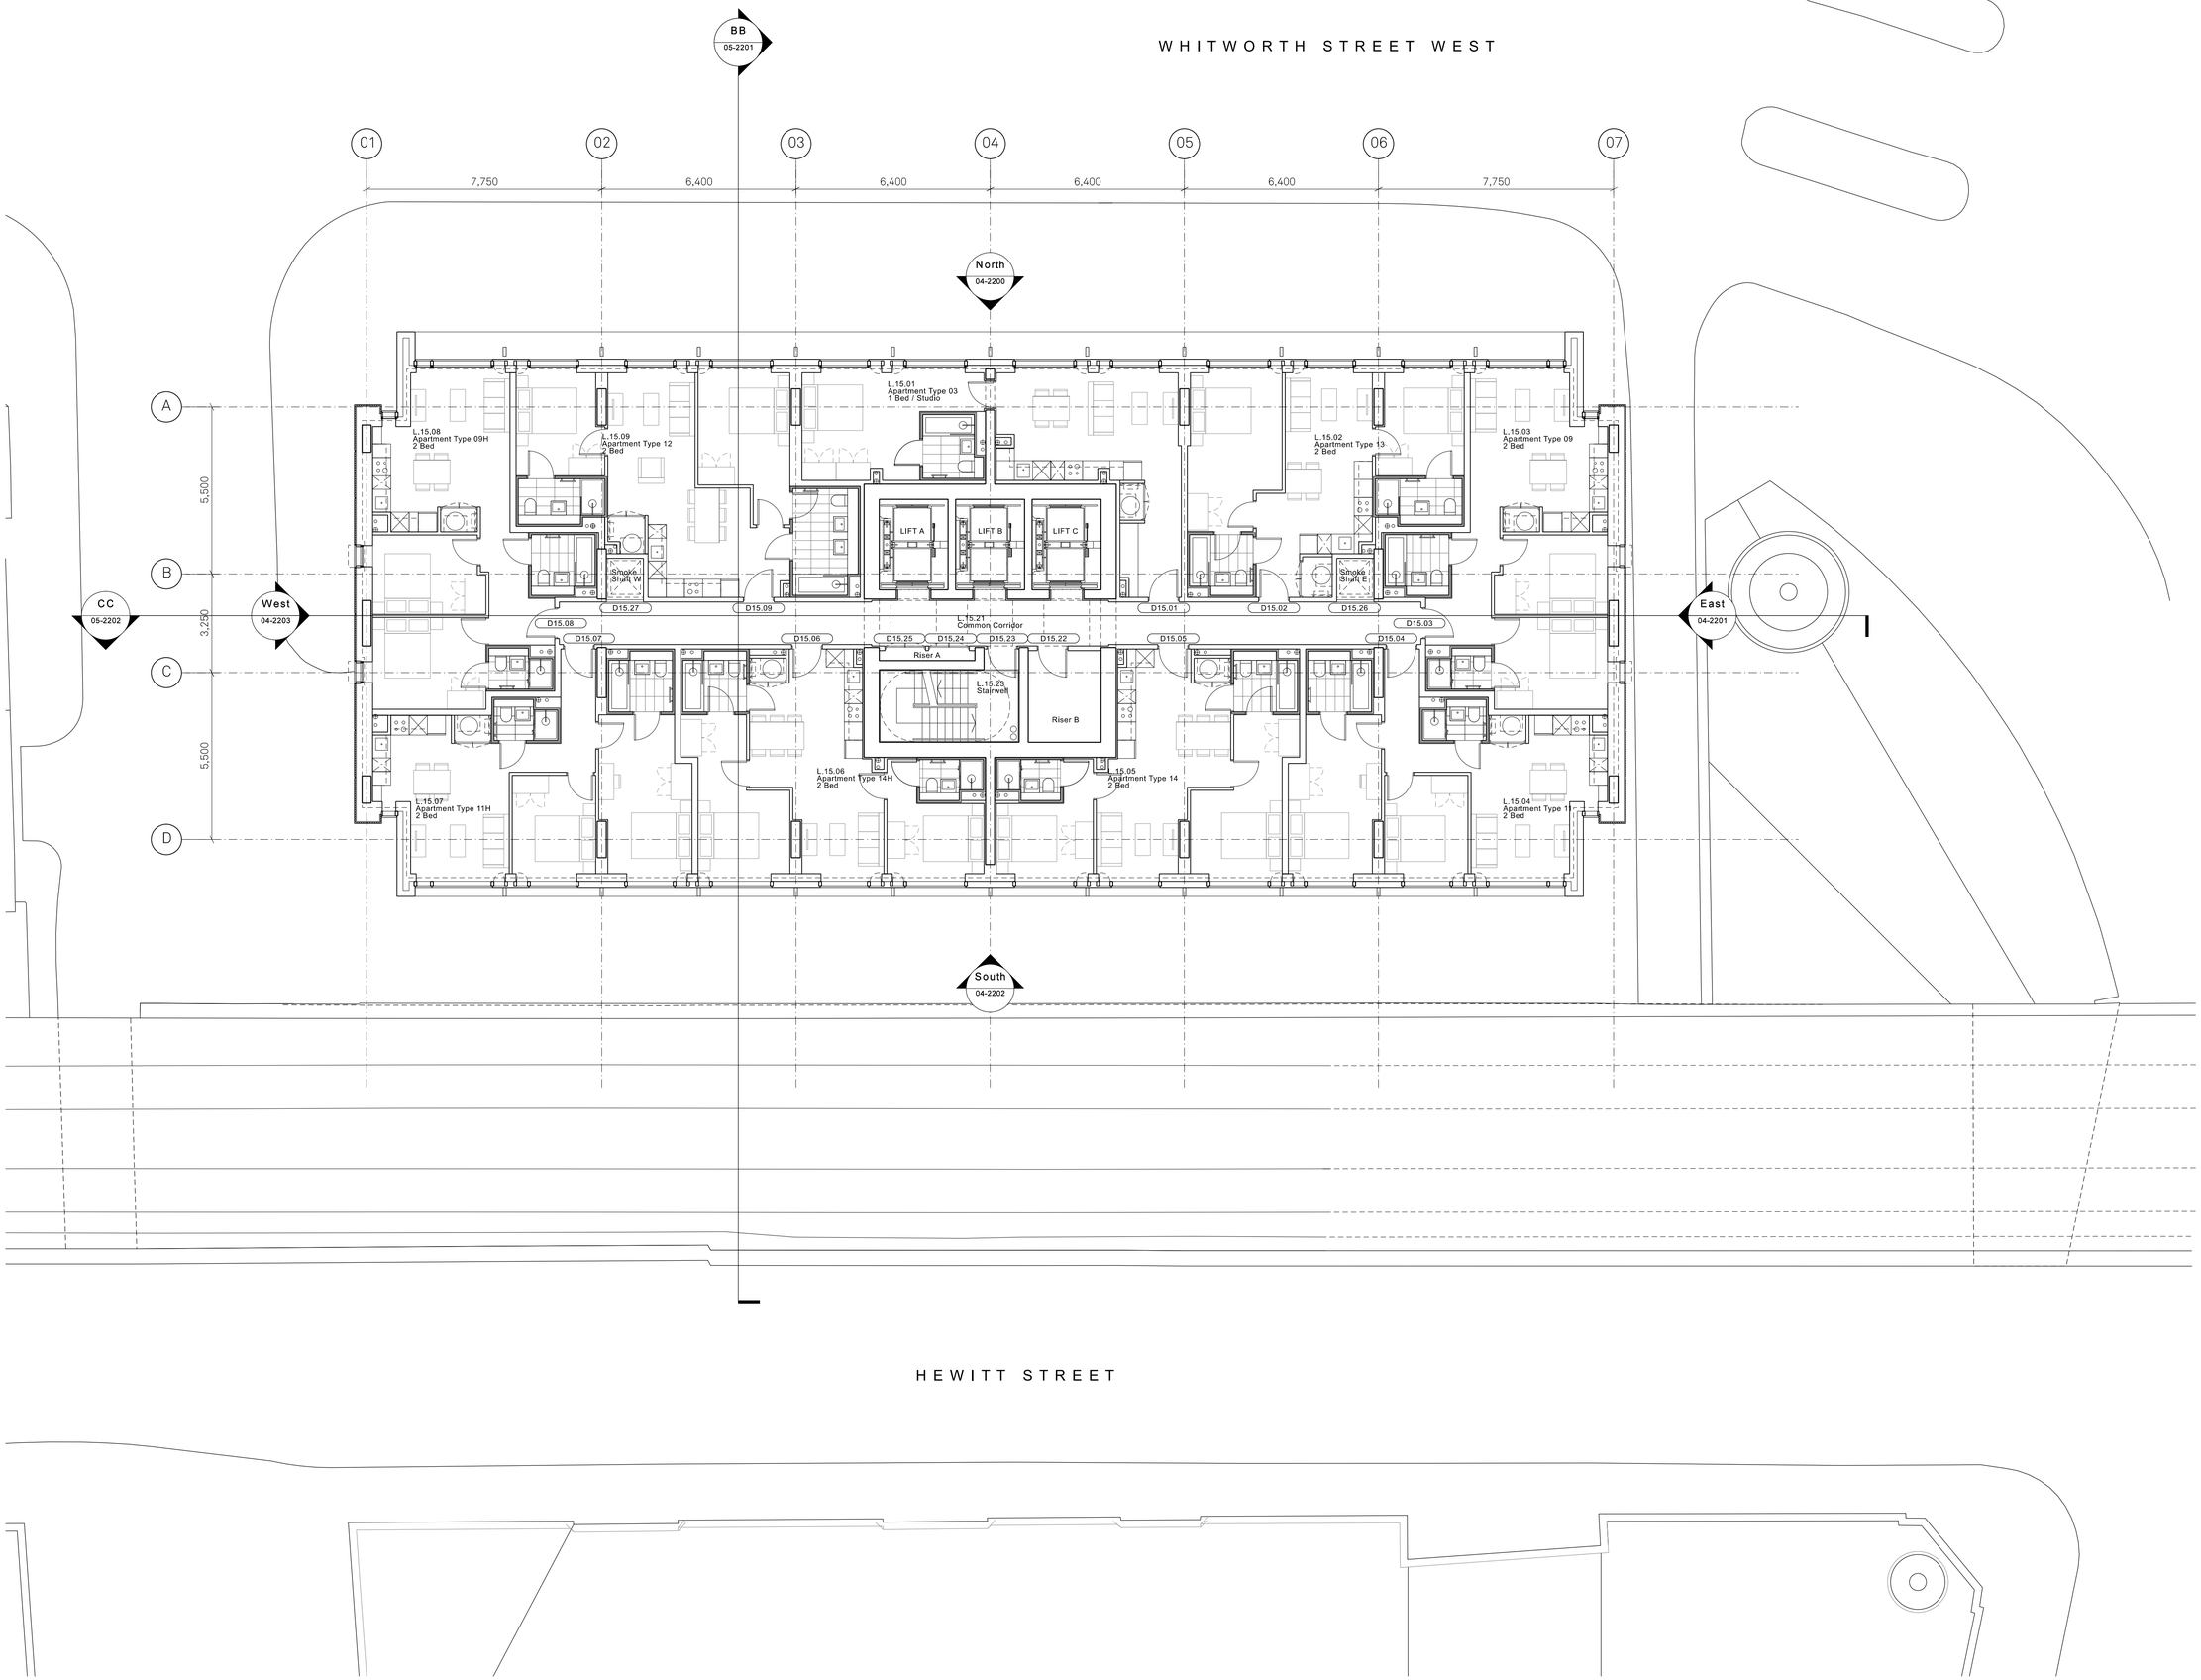

Revs	Dates	Details:
AB	17.06.22	Issued for planning
AA	22.04.22	Issued for Information
Z	30.03.22	Southern Facade Updated, layouts justed to suit, refuse cuts removed
X	22.03.22	Issued for Information
V	17.03.22	Issued for Information
U	16.03.22	Issued for Information
T	28.02.22	Issued for Information, Bathrooms Updated
S	15.02.22	Door and room tags updated, Issued alongside door schedule.
R	27.01.21	Issued for Information

Jon Matthews Architects
Urbon, 2-10 Albert Square, Manchester, M2 6LW

Project:
10-12
Whitworth Street West

Title:
15th - 18th, 20th - 34th GA Floor Plan

Scale:	Origin Date:	Drawn:	Checked:
1:100 @ A1	12.01.16	JB	MH

Status:
Information

Project:	Drawing No:	Revs:
05247	_B1_02_2215	AB