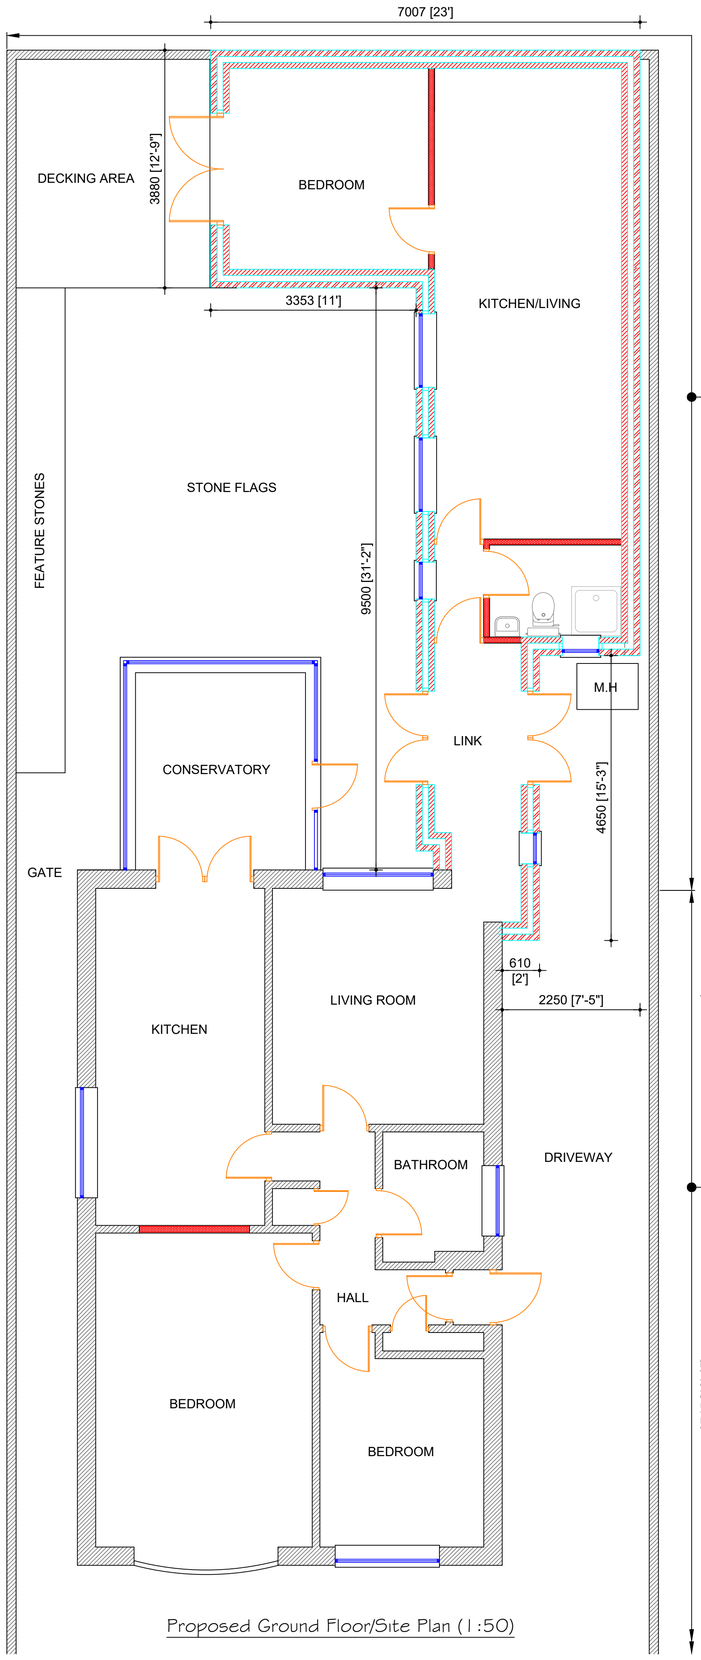

Proposed Ground Floor/Site Plan (1:50)

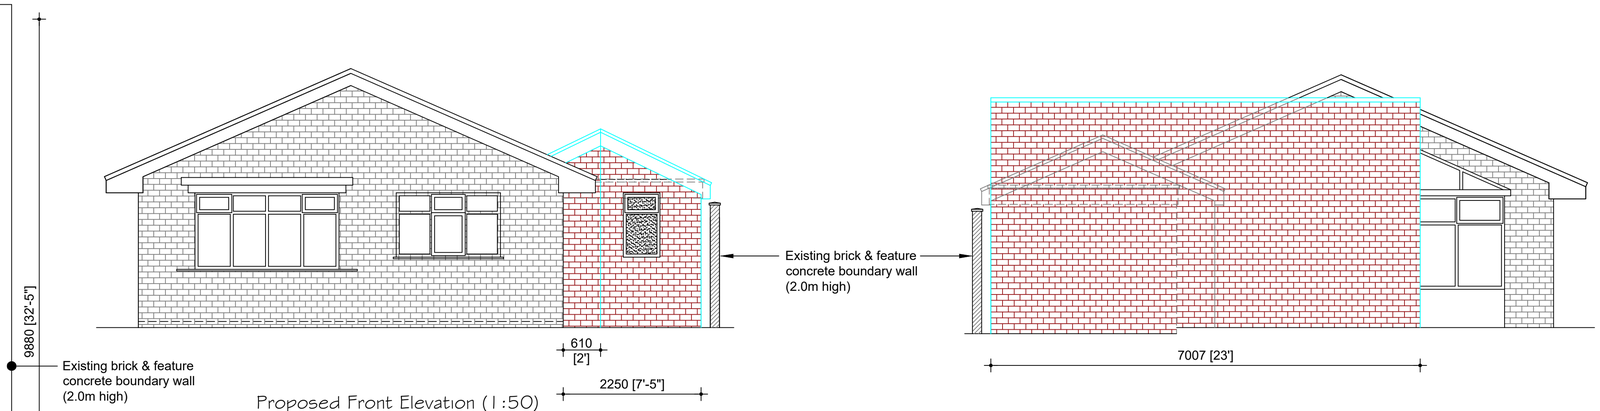

Proposed Front Elevation (1:50)

Proposed Rear Elevation (1:50)

REFERENCE

EXISTING FACING BRICK

EXISTING CONCRETE ROOF TILES

REFERENCE

NEW FACING BRICK TO MATCH EXISTING

NEW CONCRETE ROOF TILES

MATERIALS:-
ROOF : TILES TO MATCH EXISTING
WINDOWS: STYLE & MATERIALS TO MATCH EXISTING
WALLS: NEW FACING BRICK TO MATCH EXISTING

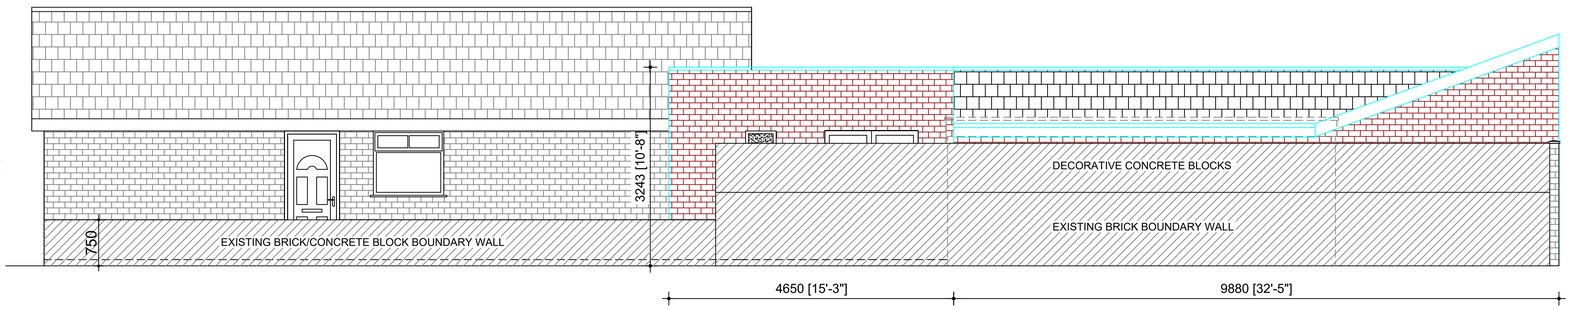

Proposed Side Elevation (1:50)

ALL NEW FASCIA BOARDS, SOFFITS ETC ARE TO BE UPVC (BROWN)
ALL NEW RAINWATER GOODS, GUTTERS, DOWNPIPES ARE TO BE UPVC (BROWN)

ALL NEW WINDOW FRAMES ARE TO BE BROWN UPVC

Existing brick & feature concrete boundary wall (0.75m high)

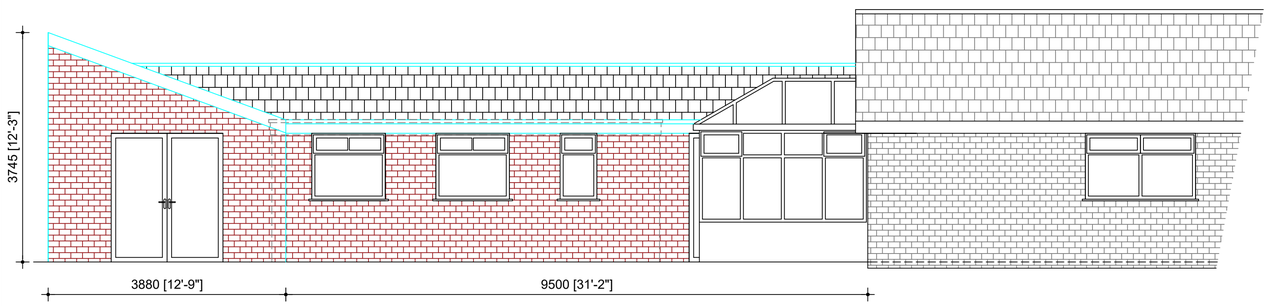

Proposed Side Elevation (1:50)

SCALE AS SHOWN AT A1

GENERAL NOTES

1. All dimensions are in millimetres unless otherwise noted.
2. This drawing is not to be copied or disclosed by or forwarded on to any unauthorised persons without prior written consent of Gamble King and Noone Limited.
3. Do not scale from this drawing and is only to be used for Planning Approval purposes only.

Client
Karen Lepke

Job
179 The Fairway,
New Moston.
M40 3WA.

Drg
Plans and Elevations on proposed

Drawn	Date	Scale
S.King	Oct. 2022	As Shown

Job No.	Drg No.
D22.09.34	P02

Gamble King and Noone Ltd

Consulting Structural Engineers & Building Surveyors.

5 Queen Street
Oldham
OL1 1RD
Tel 0161 652 1183
Mobile: 07756 902 604
07725 145 369