


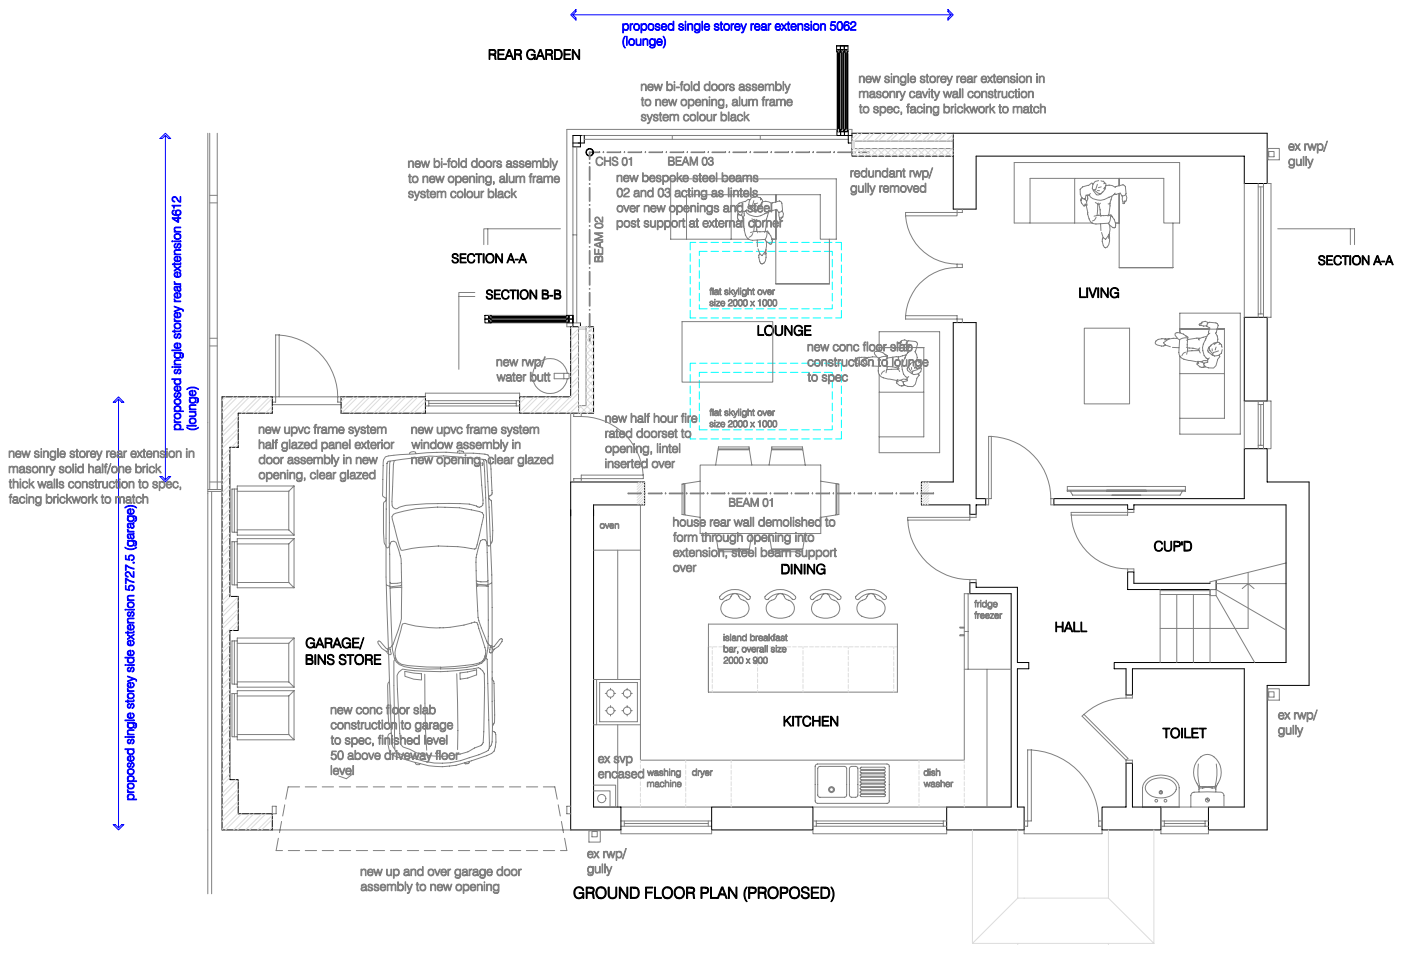


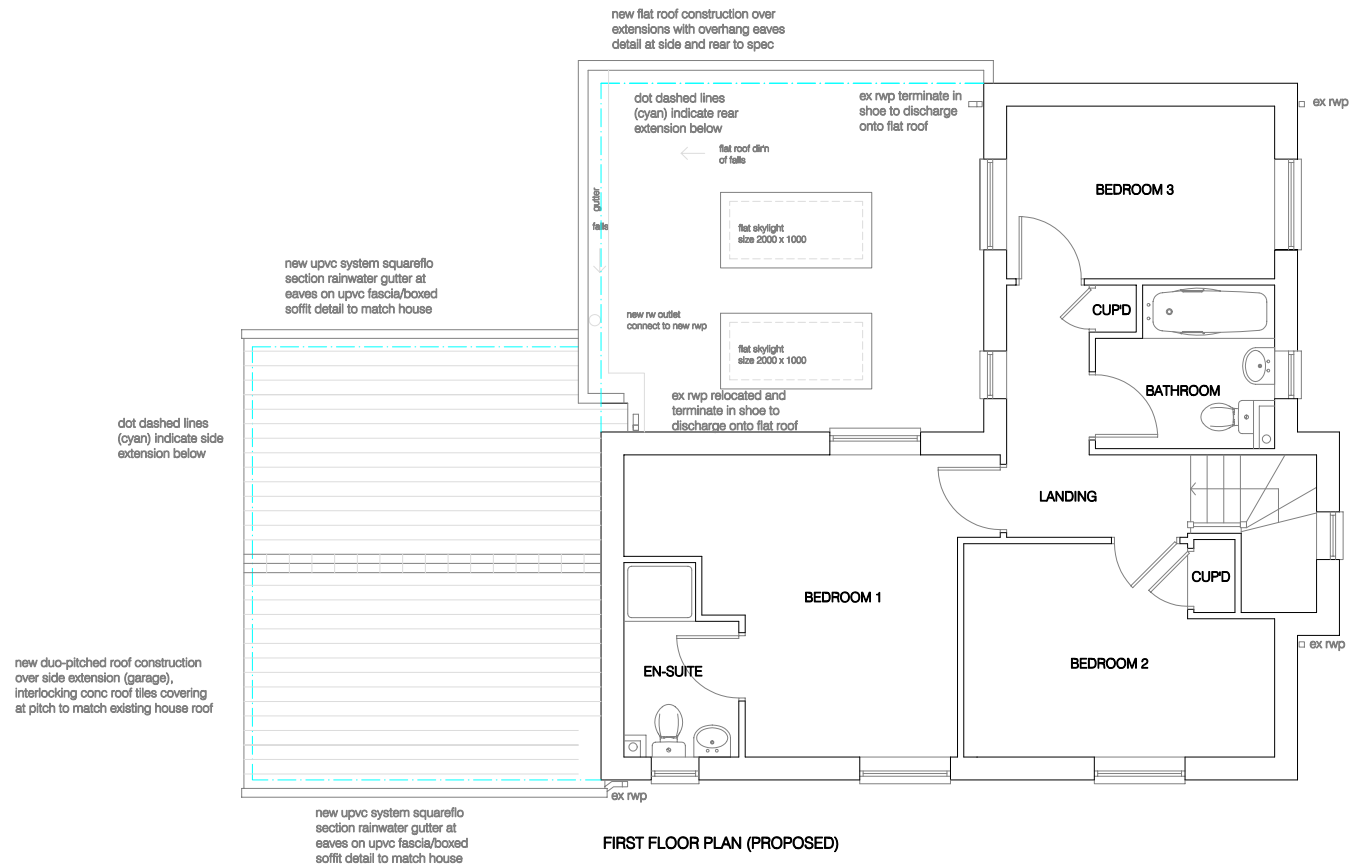

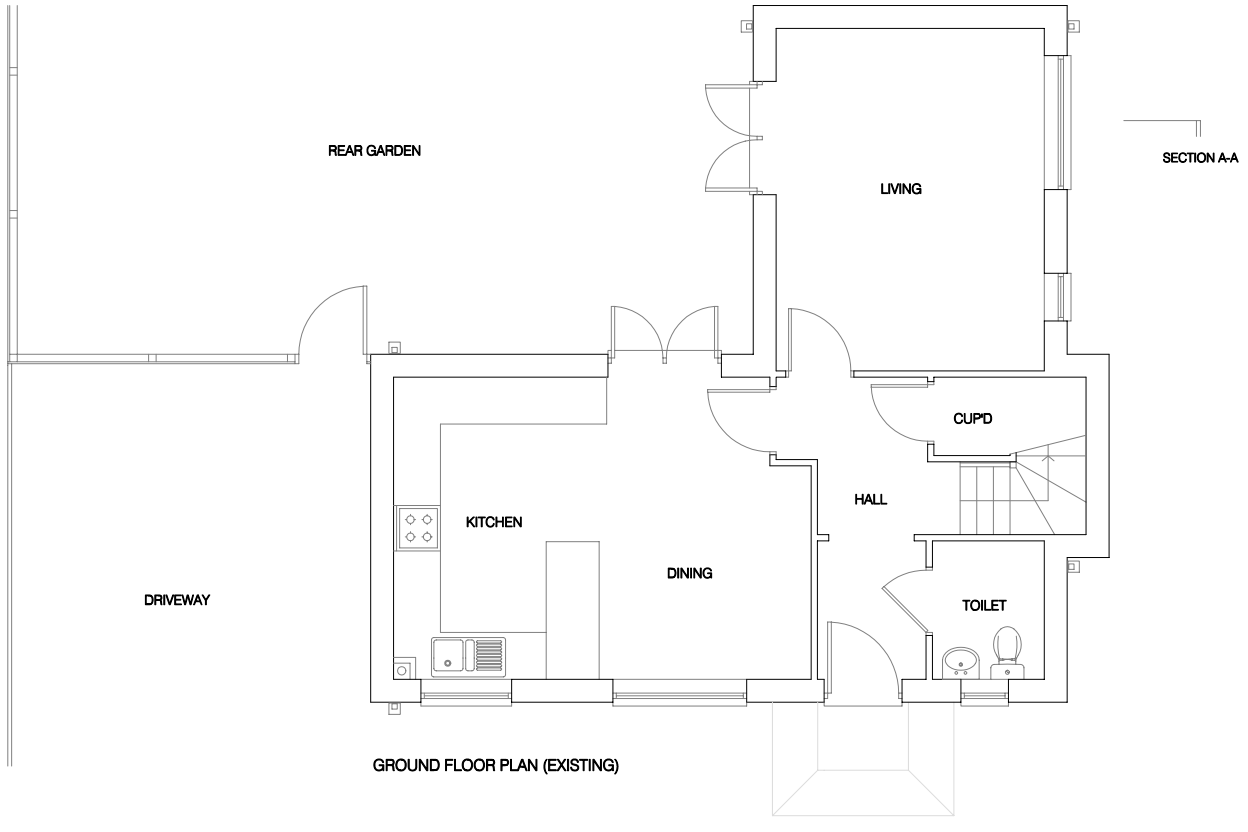

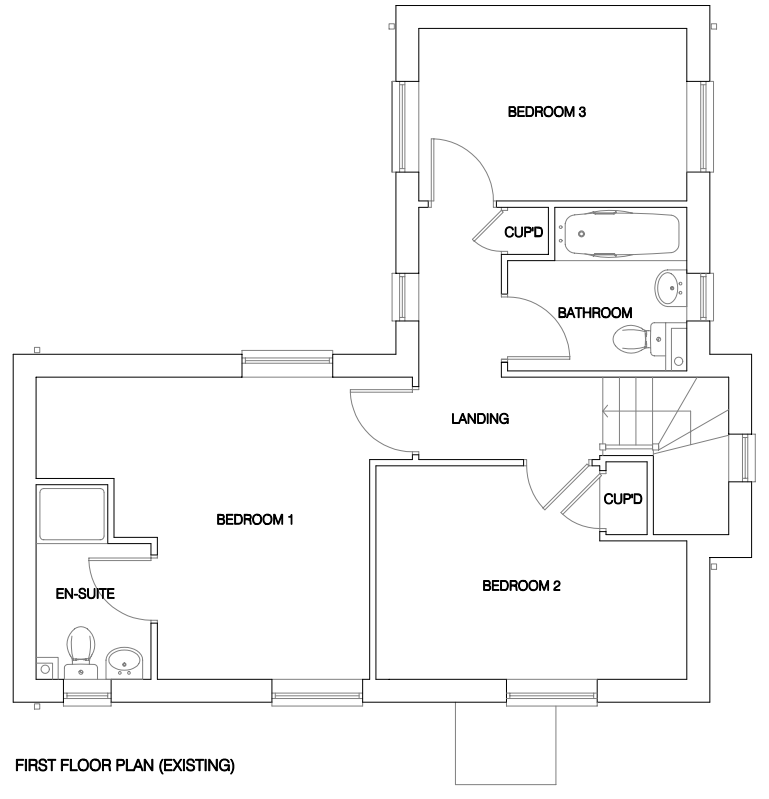

0 1 2 3 4 5 6 7 8 9 10 metres

Scale

Rev A 29.11.2022
Garage ridge height reduced, garage space amended for accommodation of one car parking and bins storage

T2D *(Team2Design)*
Architectural and Structural Design Consultancy
email: team2design@btinternet.com
tel: 07930 607827 (mobile)

client
Mr Ho Yin, MAN

project
Proposed single storey lounge extension at rear and garage extension at side
2 LILFORD CLOSE, WEST GORTON
MANCHESTER M12 5UD

drawing title
FLOOR PLANS AS EXISTING AND PROPOSED

scale	date	drwg no
1:100 @ A3	Sept 2022	2LC/01A