




01 Glazed Link Bridge: Level 02 West Elevation - EXISTING
1:25

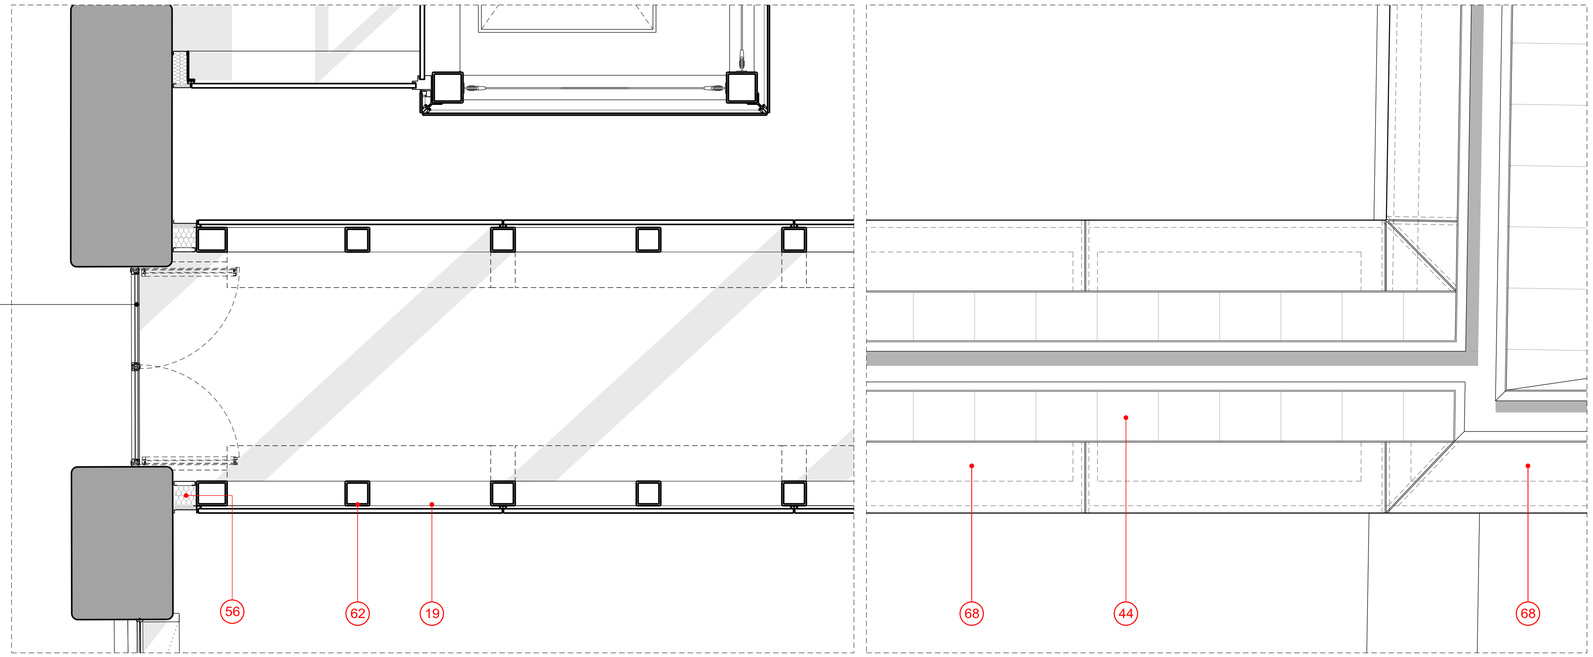

03 Glazed Link Bridge: Level 02 Plan & Level 03 Roof - PROPOSED
1:25

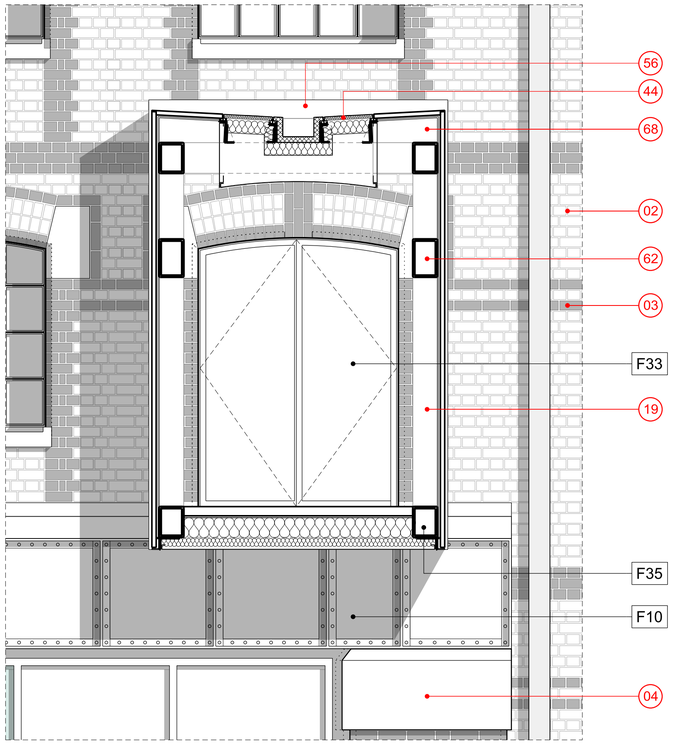

02 Glazed Link Bridge: Level 02 West Elevation - PROPOSED
1:25

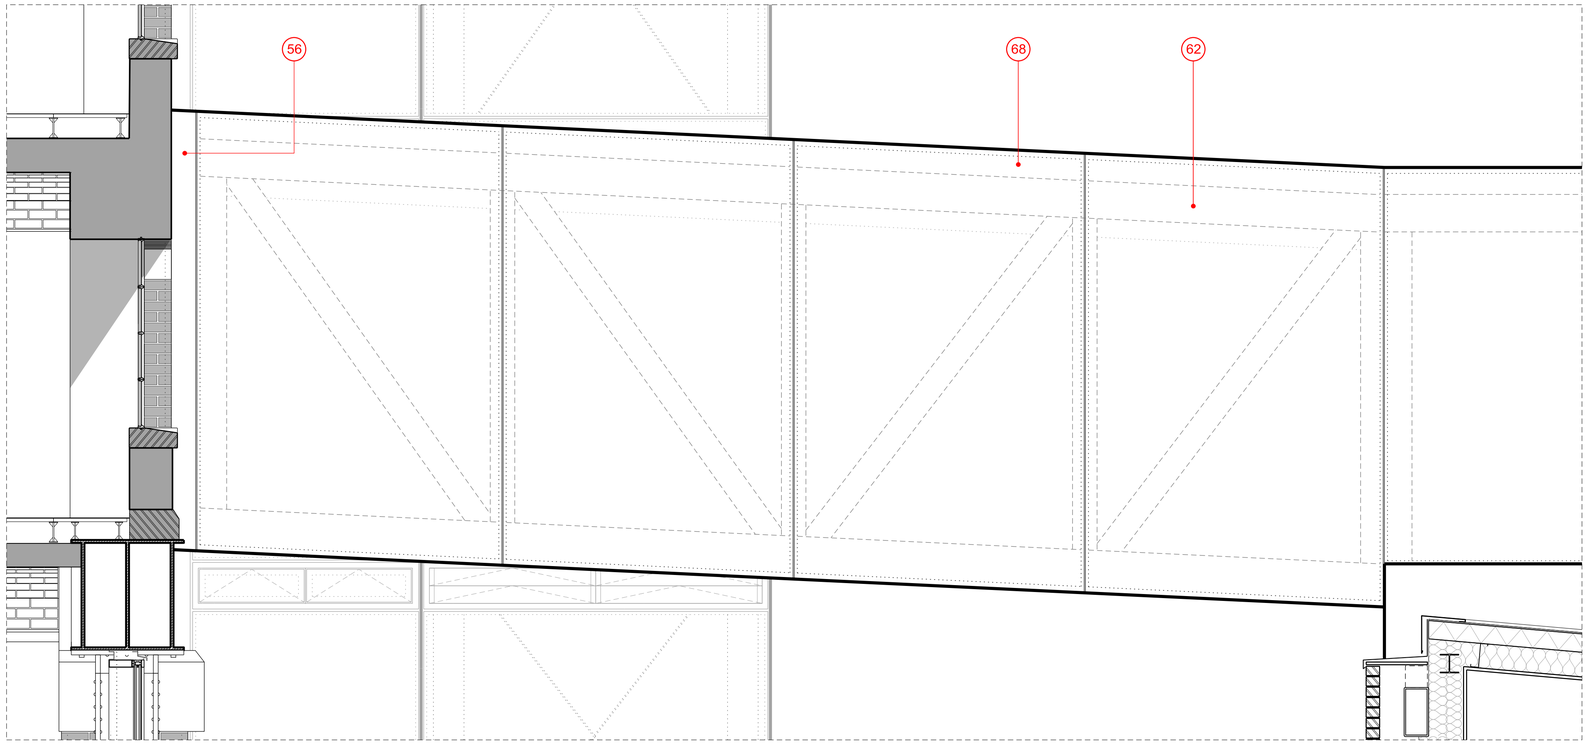

04 Glazed Link Bridge: Level 02 North Elevation - PROPOSED
1:25

This drawing is copyright.
Do not scale off dimensions.

All dimensions to be checked on site by contractor.

Contractor to report and dimensional discrepancies, errors or omissions prior to commencing on site.

NOTE:

For Warehouse alterations codes refer to schedules:
XXX 10422-SHP-Z2-A-B5D9-JC20-SC-XX-001

For Warehouse codes, materials & systems refer to schedules:
XX 10422-SHP-Z2-A-B5D9-Z330-SC-XX-001

Rev	Date	Comment
P01	22-11-2022	Planning Submission

Project Title: Great Northern

Drawing Title: Warehouse Glazed Bridge Elevations and Details- Sheet 01

Job No: 10422

Scale: 1:25 @ A1

Status: PLANNING

Drawing No: 10422-SHP-Z2-A-B5D9-G251-DE-02-001

Revision: P01

simpsonhaugh
MANCHESTER +44 (0)161 833 2345
LONDON +44 (0)20 7549 4000

© SimpsonHaugh and Partners 2022