
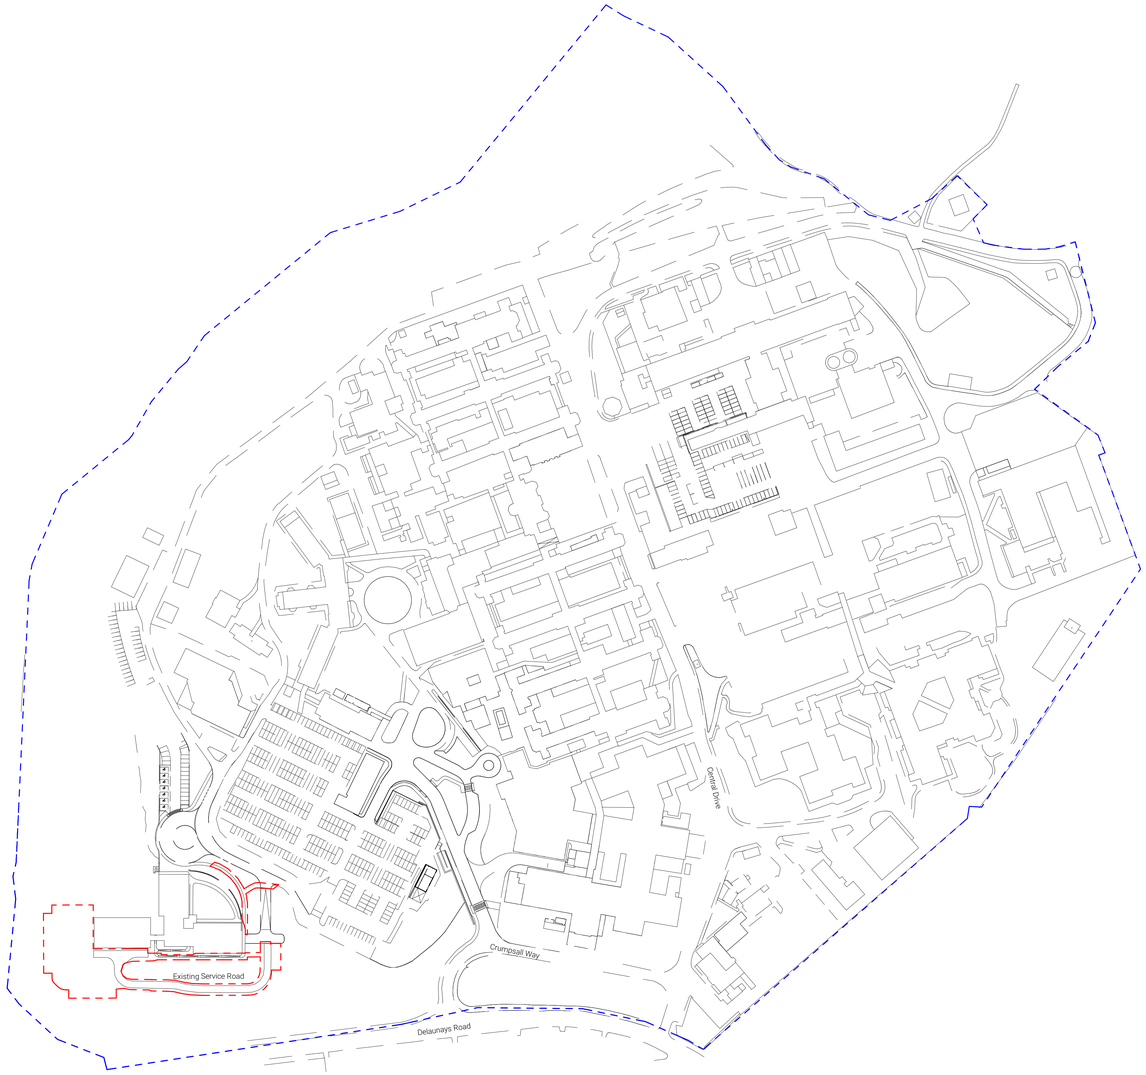


Location Plan
1 : 1250

N

0 4 8 16 40 Metres
GRAPHIC SCALE 1:1250

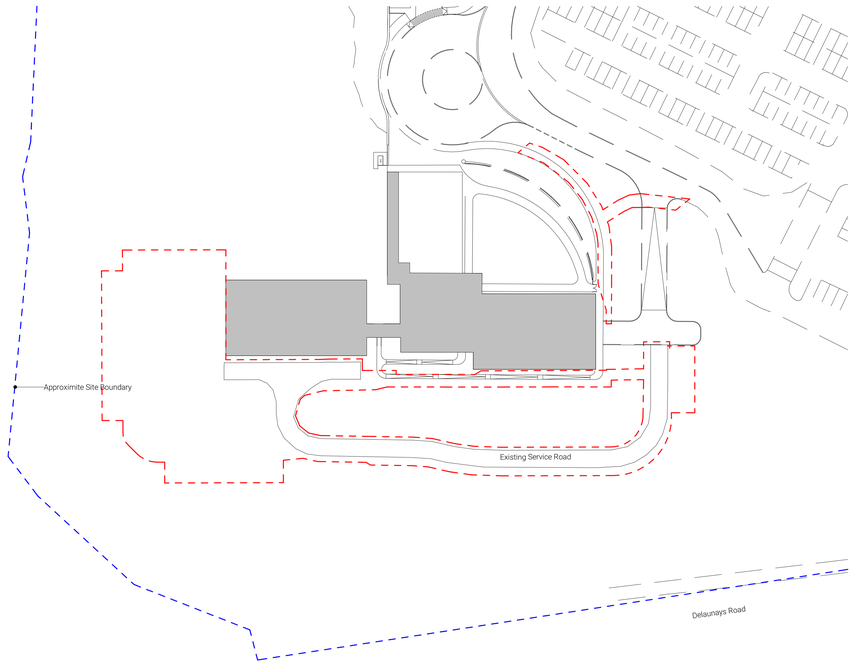

Site Boundry (Indicative)

Scope of Works

Location Plan Key

Site Plan
1 : 500

N

0 4 10 20 30 40 50
GRAPHIC SCALE 1:500

GENERAL NOTES:

DAY Architectural Ltd accepts no responsibility for any costs, losses or claims whatsoever arising from these drawings, specifications and related documents unless there is full compliance with the Client or any unauthorised user of the following:

1 All boundaries, dimensions and levels are to be checked on site before construction and any discrepancies reported to the Architect / Designer.
2 Partial Service: Any discrepancies with site or other information is to be advised to the Architect / Designer and direction and / or approval is to be sought before the implementation of the detail.
3 Block and site plans are reproduced under license from the Ordnance Survey.
4 Do not scale this drawing.
5 For the purpose of coordination, all relevant parties must check this information prior to implementation and report any discrepancies to the Architect / Designer.

REV	DESCRIPTION	DATE	REV BY
A	PLANNING ISSUE	18.11.22	MA

CLIENT
Manchester University NHS Foundation Trust

PROJECT
External Works, Crumpsall Vale, NMGH

DRAWING
Location and Block Plans

SCALE
As indicated @ A0

FIRST ISSUED
10.08.22

PROJECT	CLIENT REF	DRAWN BY	CHECKED BY
1386-22	MFT	MA	CB

ORIGIN	VOLUME	LEVEL	TYPE	ROLE	NUMBER	REVISION
DAY	XX	00	DR	A	**02-0101**	A

SUITABILITY
PLANNING

Information contained on this drawing is the sole copyright of DAY Architectural Ltd. and is not to be reproduced without their permission.

DAY Architectural Ltd.
Studio 1, Lancaster Buildings
77 Deansgate, Manchester, M3 2BW

T: 0161 834 9703
W: www.day-architectural.com