

Ramp:

- Difference in levels between entrance door & drive : 200mm
- Length of ramp : 30000mm
- Gradient of Ramp : 1:15
- Landings 1500 x 1200mm
- Handrails throughout - painted black.

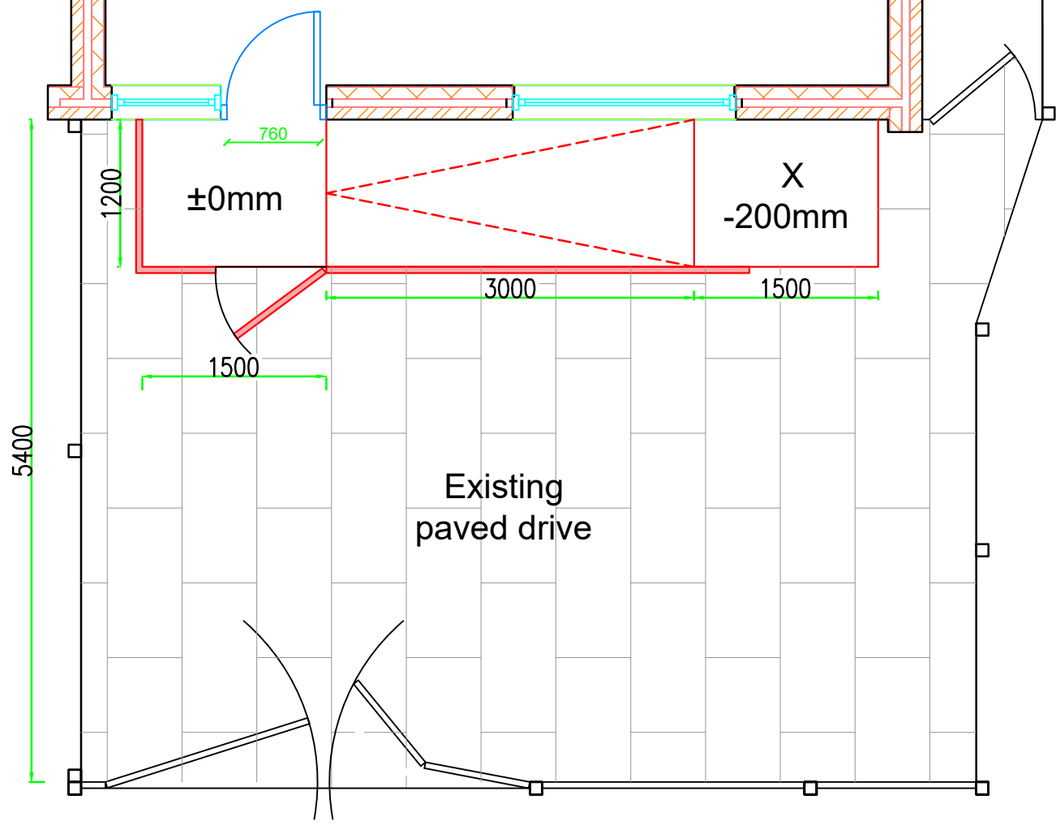

Proposed plan



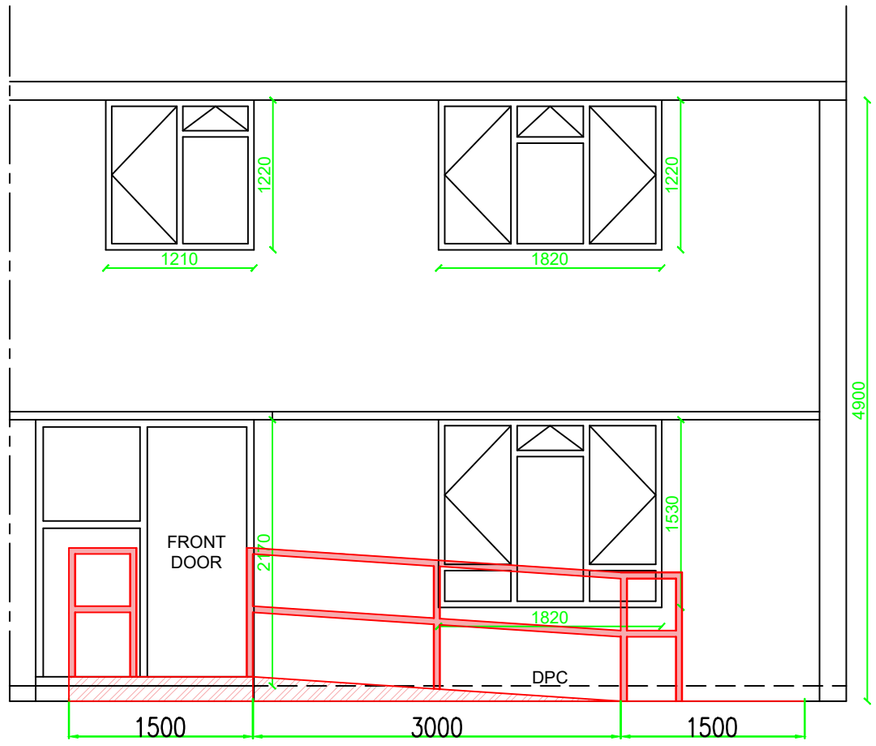

Proposed front elevation

Northwards Housing North Manchester's Council Homes	Address: 7 Whitstable Road, M40 0DN	Contact details: Doreen Peel, 0161 688 8511 / Daughter Norma 07512 108 336		
	DWG: Proposed plans	Revision:		
	Scale: 1:50 @ A3L	House type: 1336RG	Date: September 2022	Drawn By: SNe