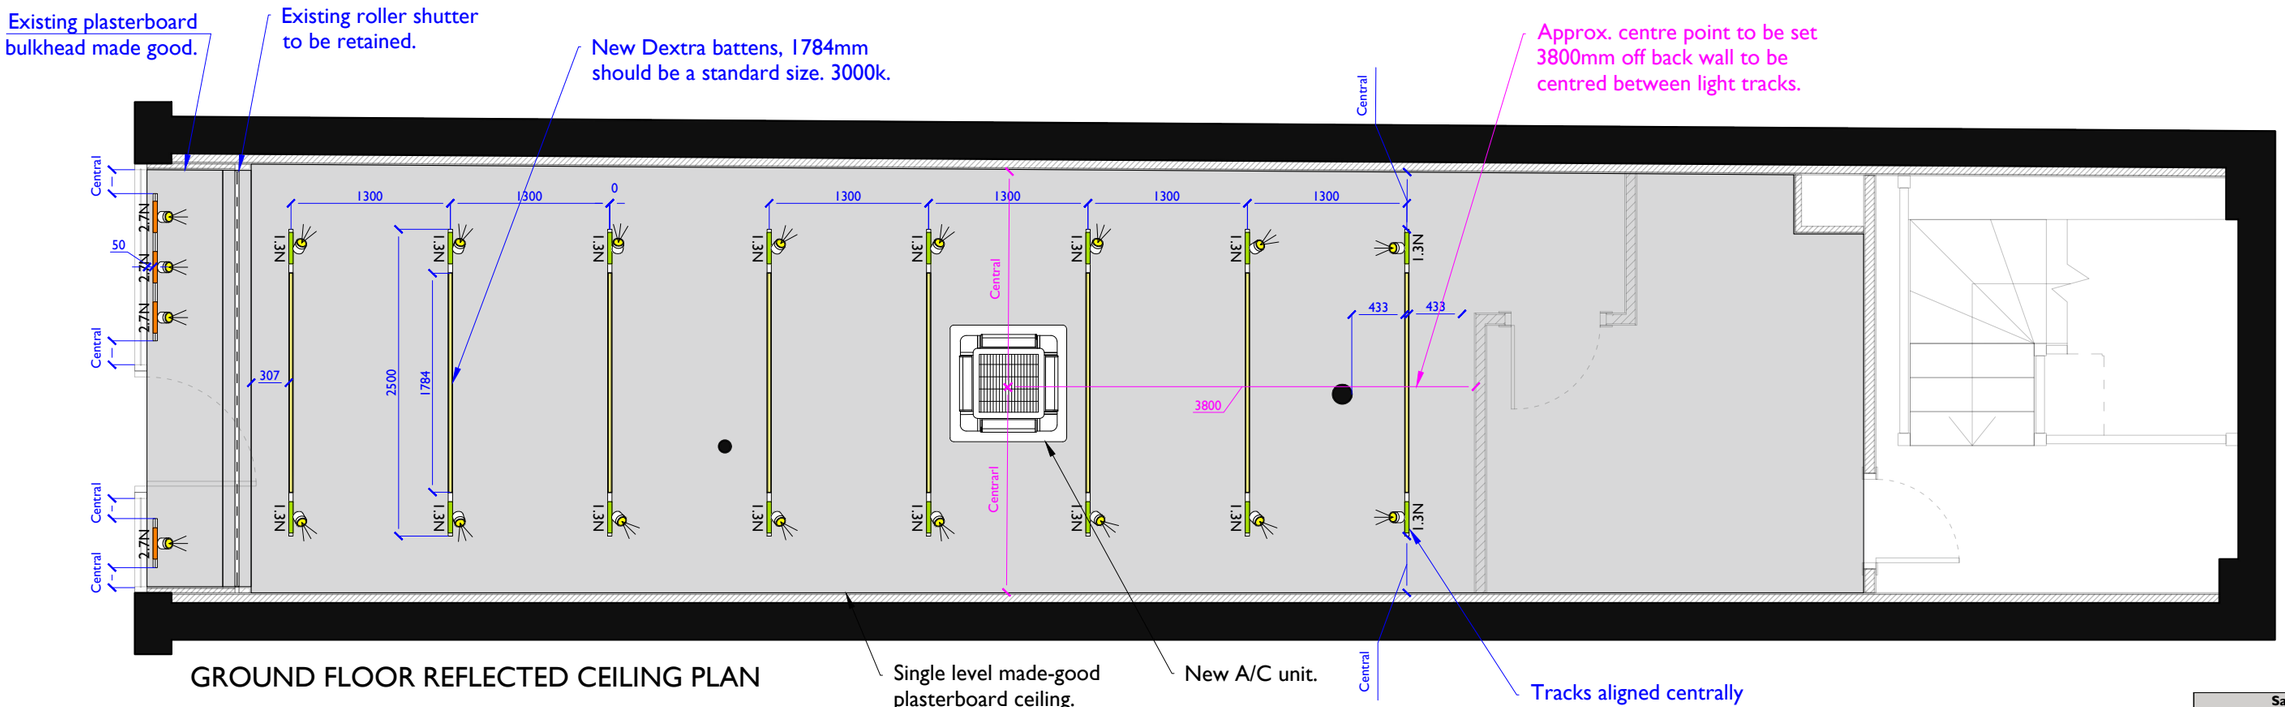

GROUND FLOOR REFLECTED CEILING PLAN

(1:50 @ A3)

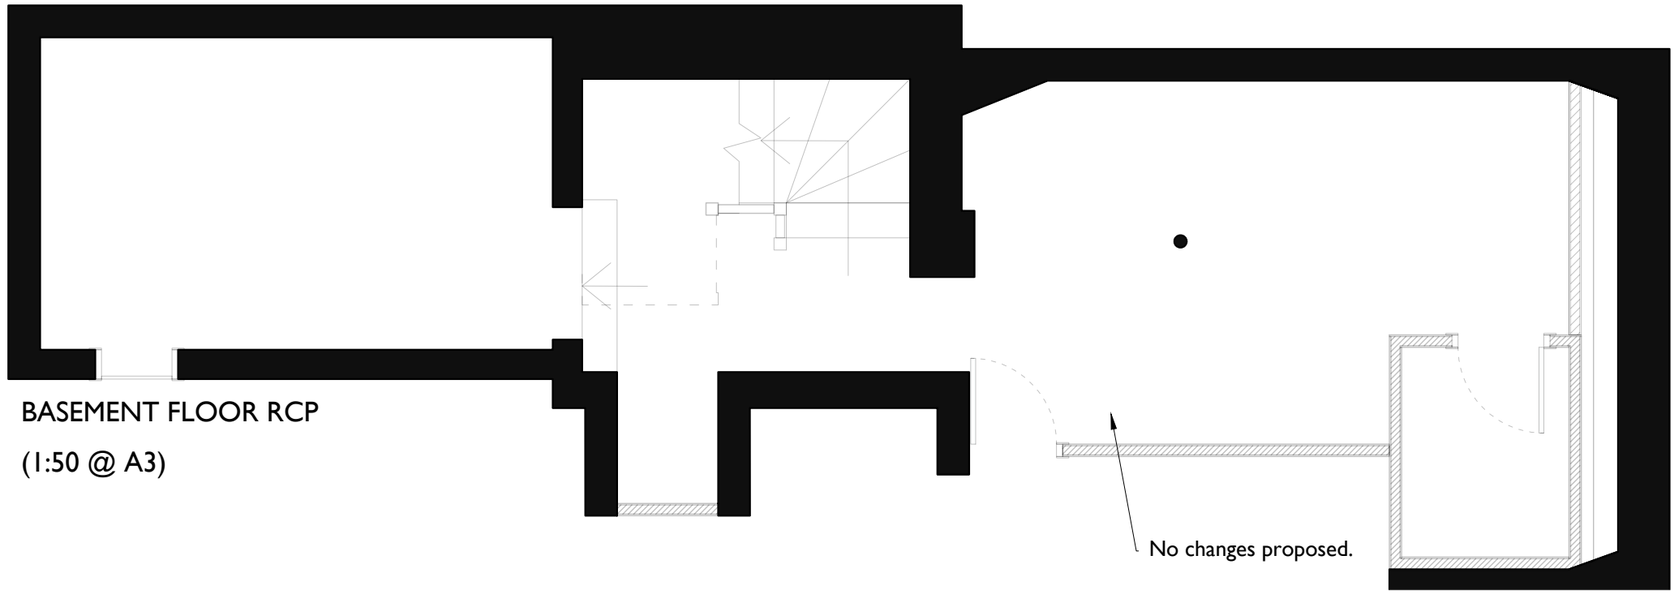

BASEMENT FLOOR RCP

(1:50 @ A3)

Sales Area Lighting Key	
TRILUX - OL B.Veo 3 PTD RFS-SP 2000-EW J10 01 TK: 50208405	1.3N
TRILUX - OL B.Veo 3 PTD RFS-WFL 2000-EW J10 01 TK: 50208392	1.3W
TRILUX - B.Veo 3 PTD RFS-SP 3000-EW J10 01 TK: 50215684	2.7N
TRILUX - TX Arkon/OA/3/W TK: 10103656 TOC: 6205040	E
TRILUX - VE OL BAG QCS150 450mA 20W RNV TK: 10185622	

REVISIONS		
Revision	**Date**	**Initials**
Rev A	**07.07.22**	**GB**
Amended following marketing feedback.		
Rev B	**24.08.22**	**GB**
Removed elements not fixed to the ceiling.		

SCALE

0 1:50 2000

Clarks

SHOEMAKERS SINCE 1825

REFLECTED CEILING PLANS

CONSTRUCTION ISSUE

56 King Street
Manchester
M2 4LY

Designer:	GB
Date:	15.06.22
Scale:	1:50 at A3
Drawing Number:	ORIG/22/05
Revision:	B

40 High Street | Street | Somerset | BA16 0EQ | Tel: 01458 443131 | Fax: 01458 448320 | This design and copyright remains the property of Clarks | C & J Clark International Limited trading as Clarks | Registered office; 40 High Street, Street, Somerset | Registered number; 141015 London
All dimensions and levels must be checked by the contractor on site before any work is put in hand | Only figured dimensions and levels are to be worked to | All discrepancies are to be referred to the designer for instructions | All works to be carried out in strict accordance with CJCP standard details, specification, A/C specification, electrical specification and CDM procedures | Fire alarm system to be installed to BS5839 Part 1, 2017 - L1