
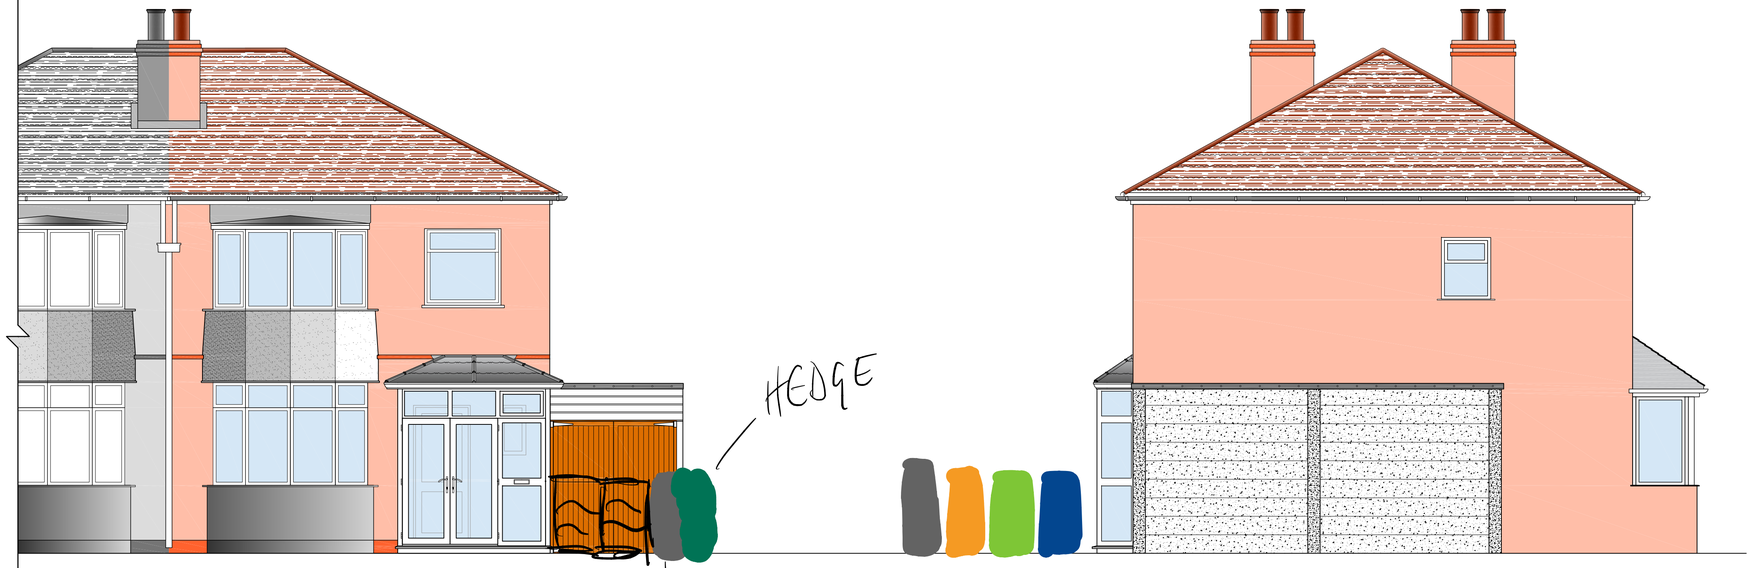



FRONT ELEVATION
Scale 1:50 @ A1 / 1:100 @ A3


SIDE ELEVATION
Scale 1:50 @ A1 / 1:100 @ A3

Metres
0 1 2 3 4 5 6 7 8 9 10
Scale

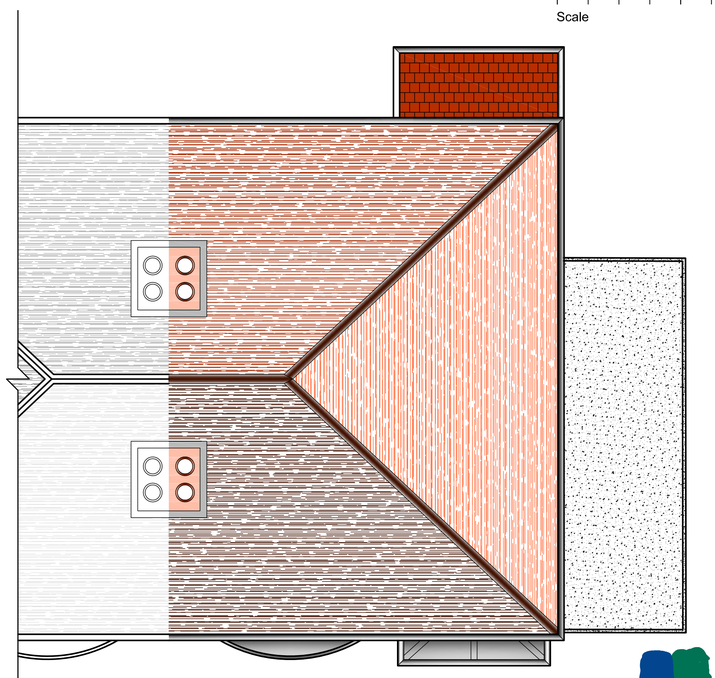

ROOF PLAN
Scale 1:50 @ A1 / 1:100 @ A3

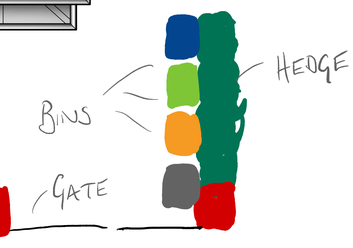

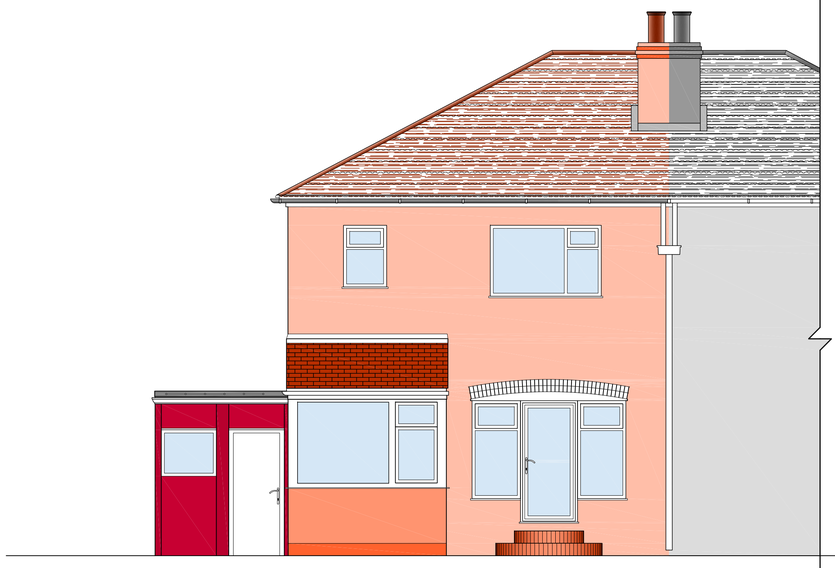

REAR ELEVATION
Scale 1:50 @ A1 / 1:100 @ A3

©
DO NOT SCALE. Use figured dimensions only. Contractor is to check all dimensions before commencement of works. This drawing is copyright. This data to be used as x-ref file only - not as live data. This drawing must only be used for the purpose for which it is supplied.

STATUS
For Information

NOTES:

no.	date	revision details	by
/.	10.11.21	For Information	HD

Brightside Design
Planning & Architectural Services
☎ 07856573810 ✉ info@brightsidedesign.co.uk

client
Mr & Mrs Babington

job title
9 Patterson Ave
Chorlton
Manchester

drawing title
EXISTING ELEVATIONS
& ROOF PLAN

scale	drawn by	date
1:50 @ A1	HD	10/11/21

job no.	drawing no.	revision no.
0035	002	/.