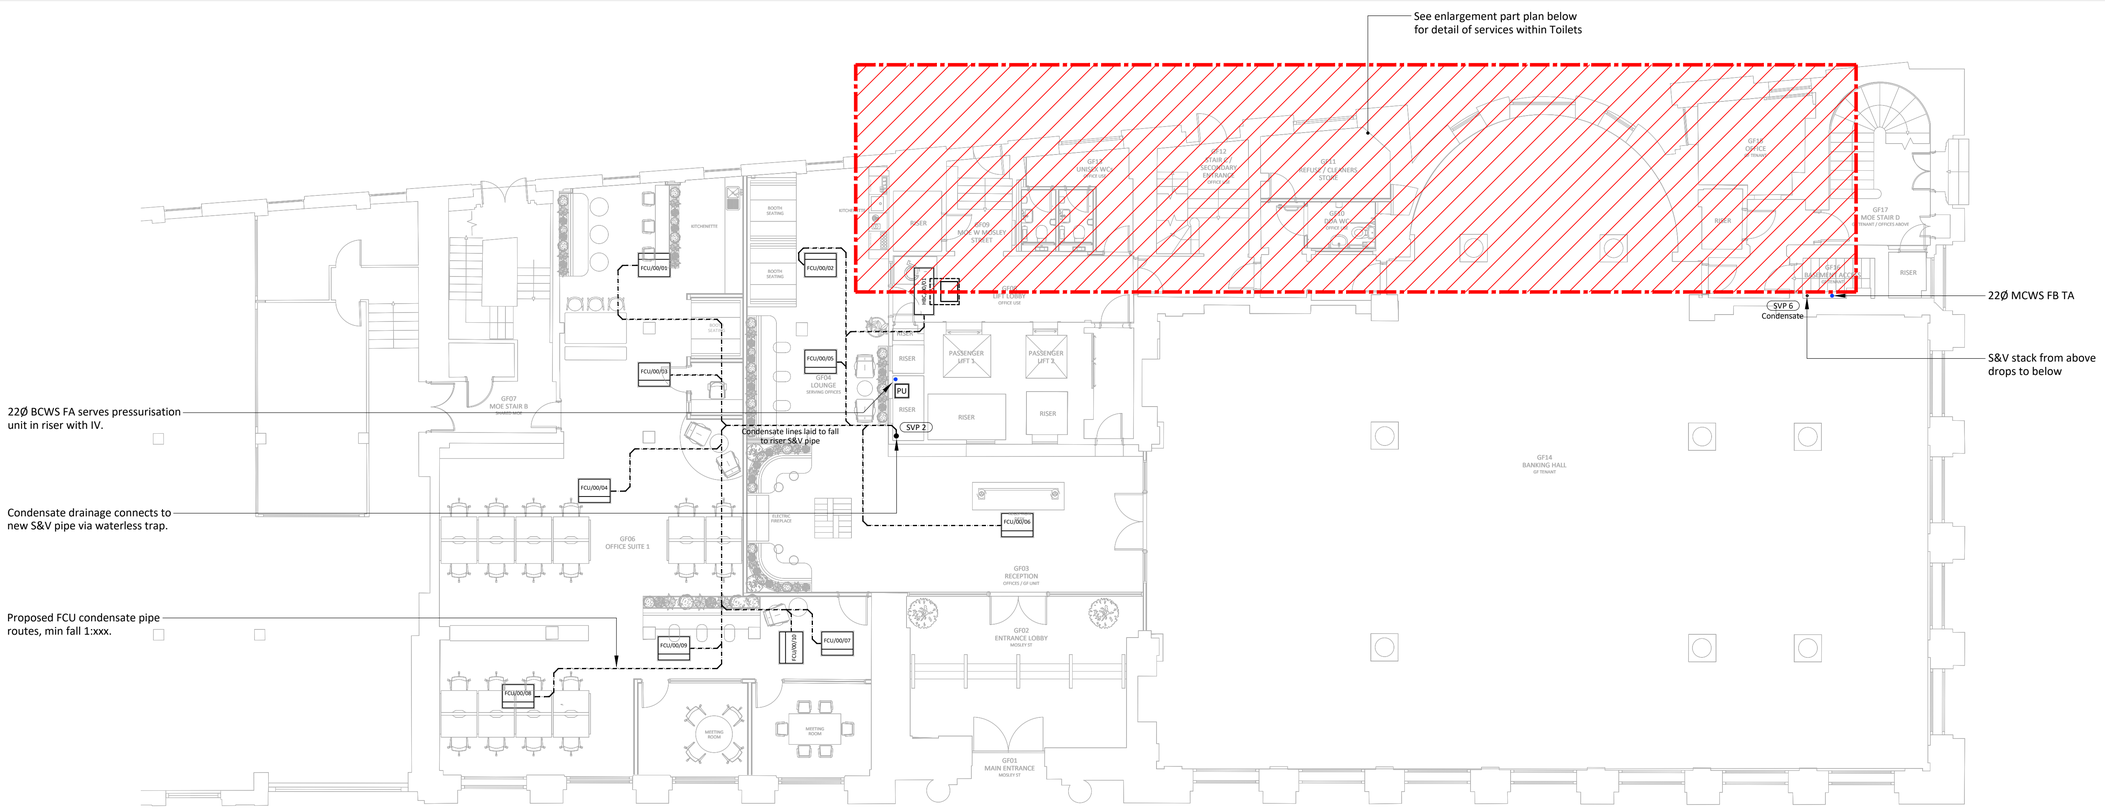

Drainage Layout

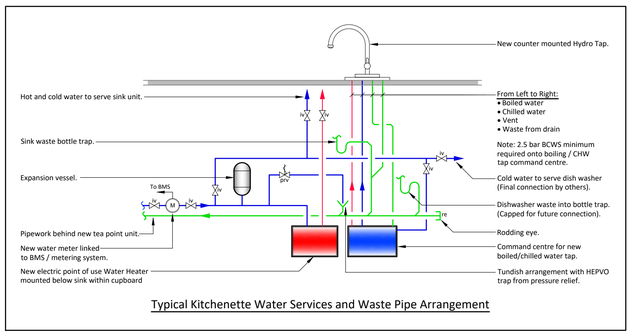

Typical Kitchenette Water Services and Waste Pipe Arrangement

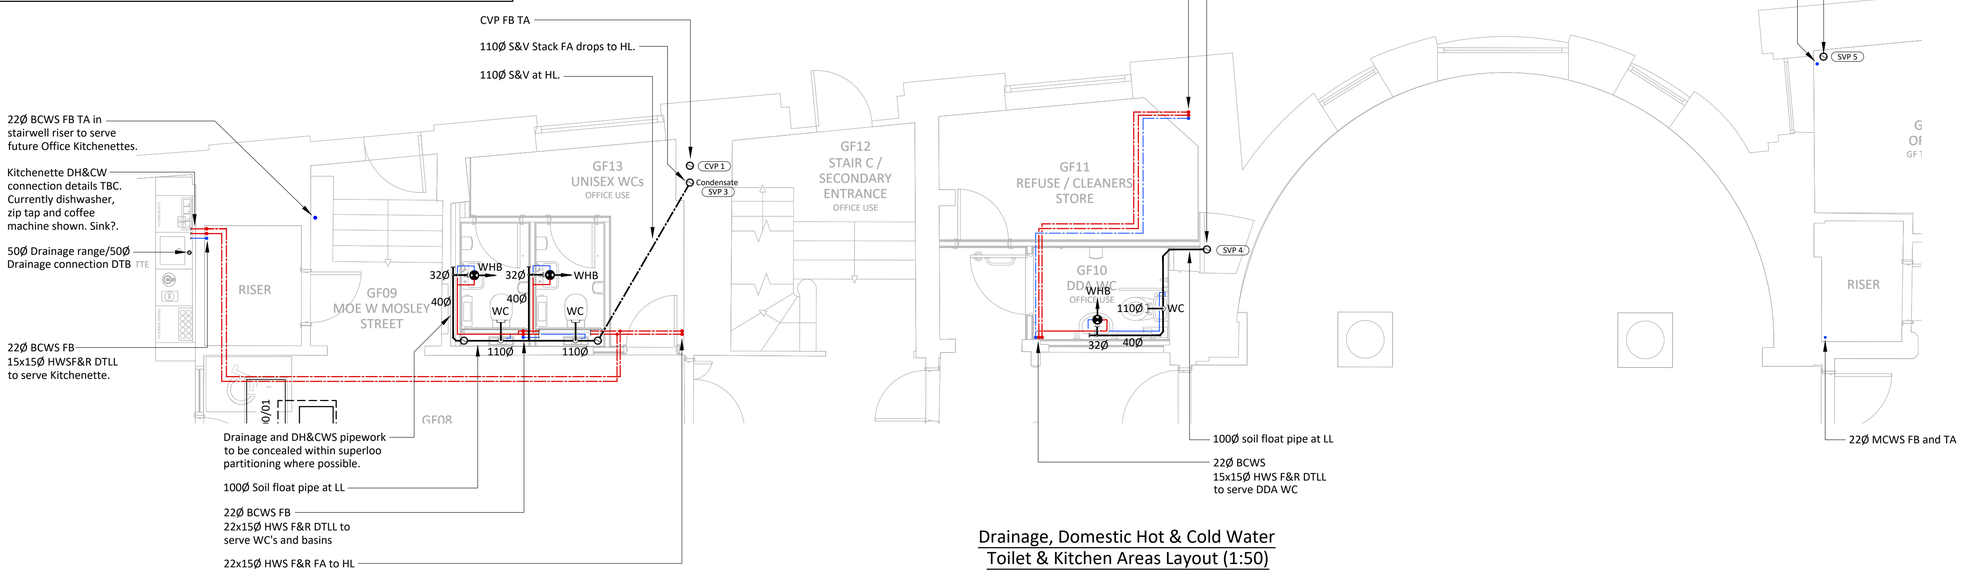

Drainage, Domestic Hot & Cold Water
Toilet & Kitchen Areas Layout (1:50)

Copyright © 2017 by Hilson Moran

Do not scale from this drawing.
Verify dimensions by site measurement.
Read this drawing in conjunction with the latest architectural and structural drawings.

This drawing is based on the following information:-

Notes

1. This drawing to be read in conjunction with all mechanical, electrical & public health drawings for this contract.
2. All services work to be carried out in accordance with the relevant Engineering Specification for this contract.
3. All existing mechanical services installations shall be isolated, disconnected and stripped out throughout the entire building unless stated otherwise. All stripped out materials to be disposed of in accordance with WEEE regulations.

Revision	Date	Description	Drawn	Checked
05	09/09/22	CAT A / B Contractor Issue.	MR	SH
04	12/08/22	CAT B Issue For Planning.	MR	SH
03	23/05/22	Stage 4 Tender Update.	MR	SH
02	29/04/22	Stage 4 Tender Issue.	MR	SH
01	31/03/22	Stage 3 Issue.	RG	SH

hilsonmoran.com info@hilsonmoran.com

Client
Bruntwood

Project
38-42 Mosley Street
Grade 2* Listed Building Refurbishment

Drawing Title
Public Health Services
Ground Floor
Domestic Hot & Cold Water and
Above Ground Waste Services Layout

Scale	Sheet Size	Checked	Approved
1:100	A1	SH	SR

Status: FOR INFORMATION
HM Project No.: 27618
Drawing No.: 27618-HM-ZZ-GF-DR-PH-1201
Rev: 05