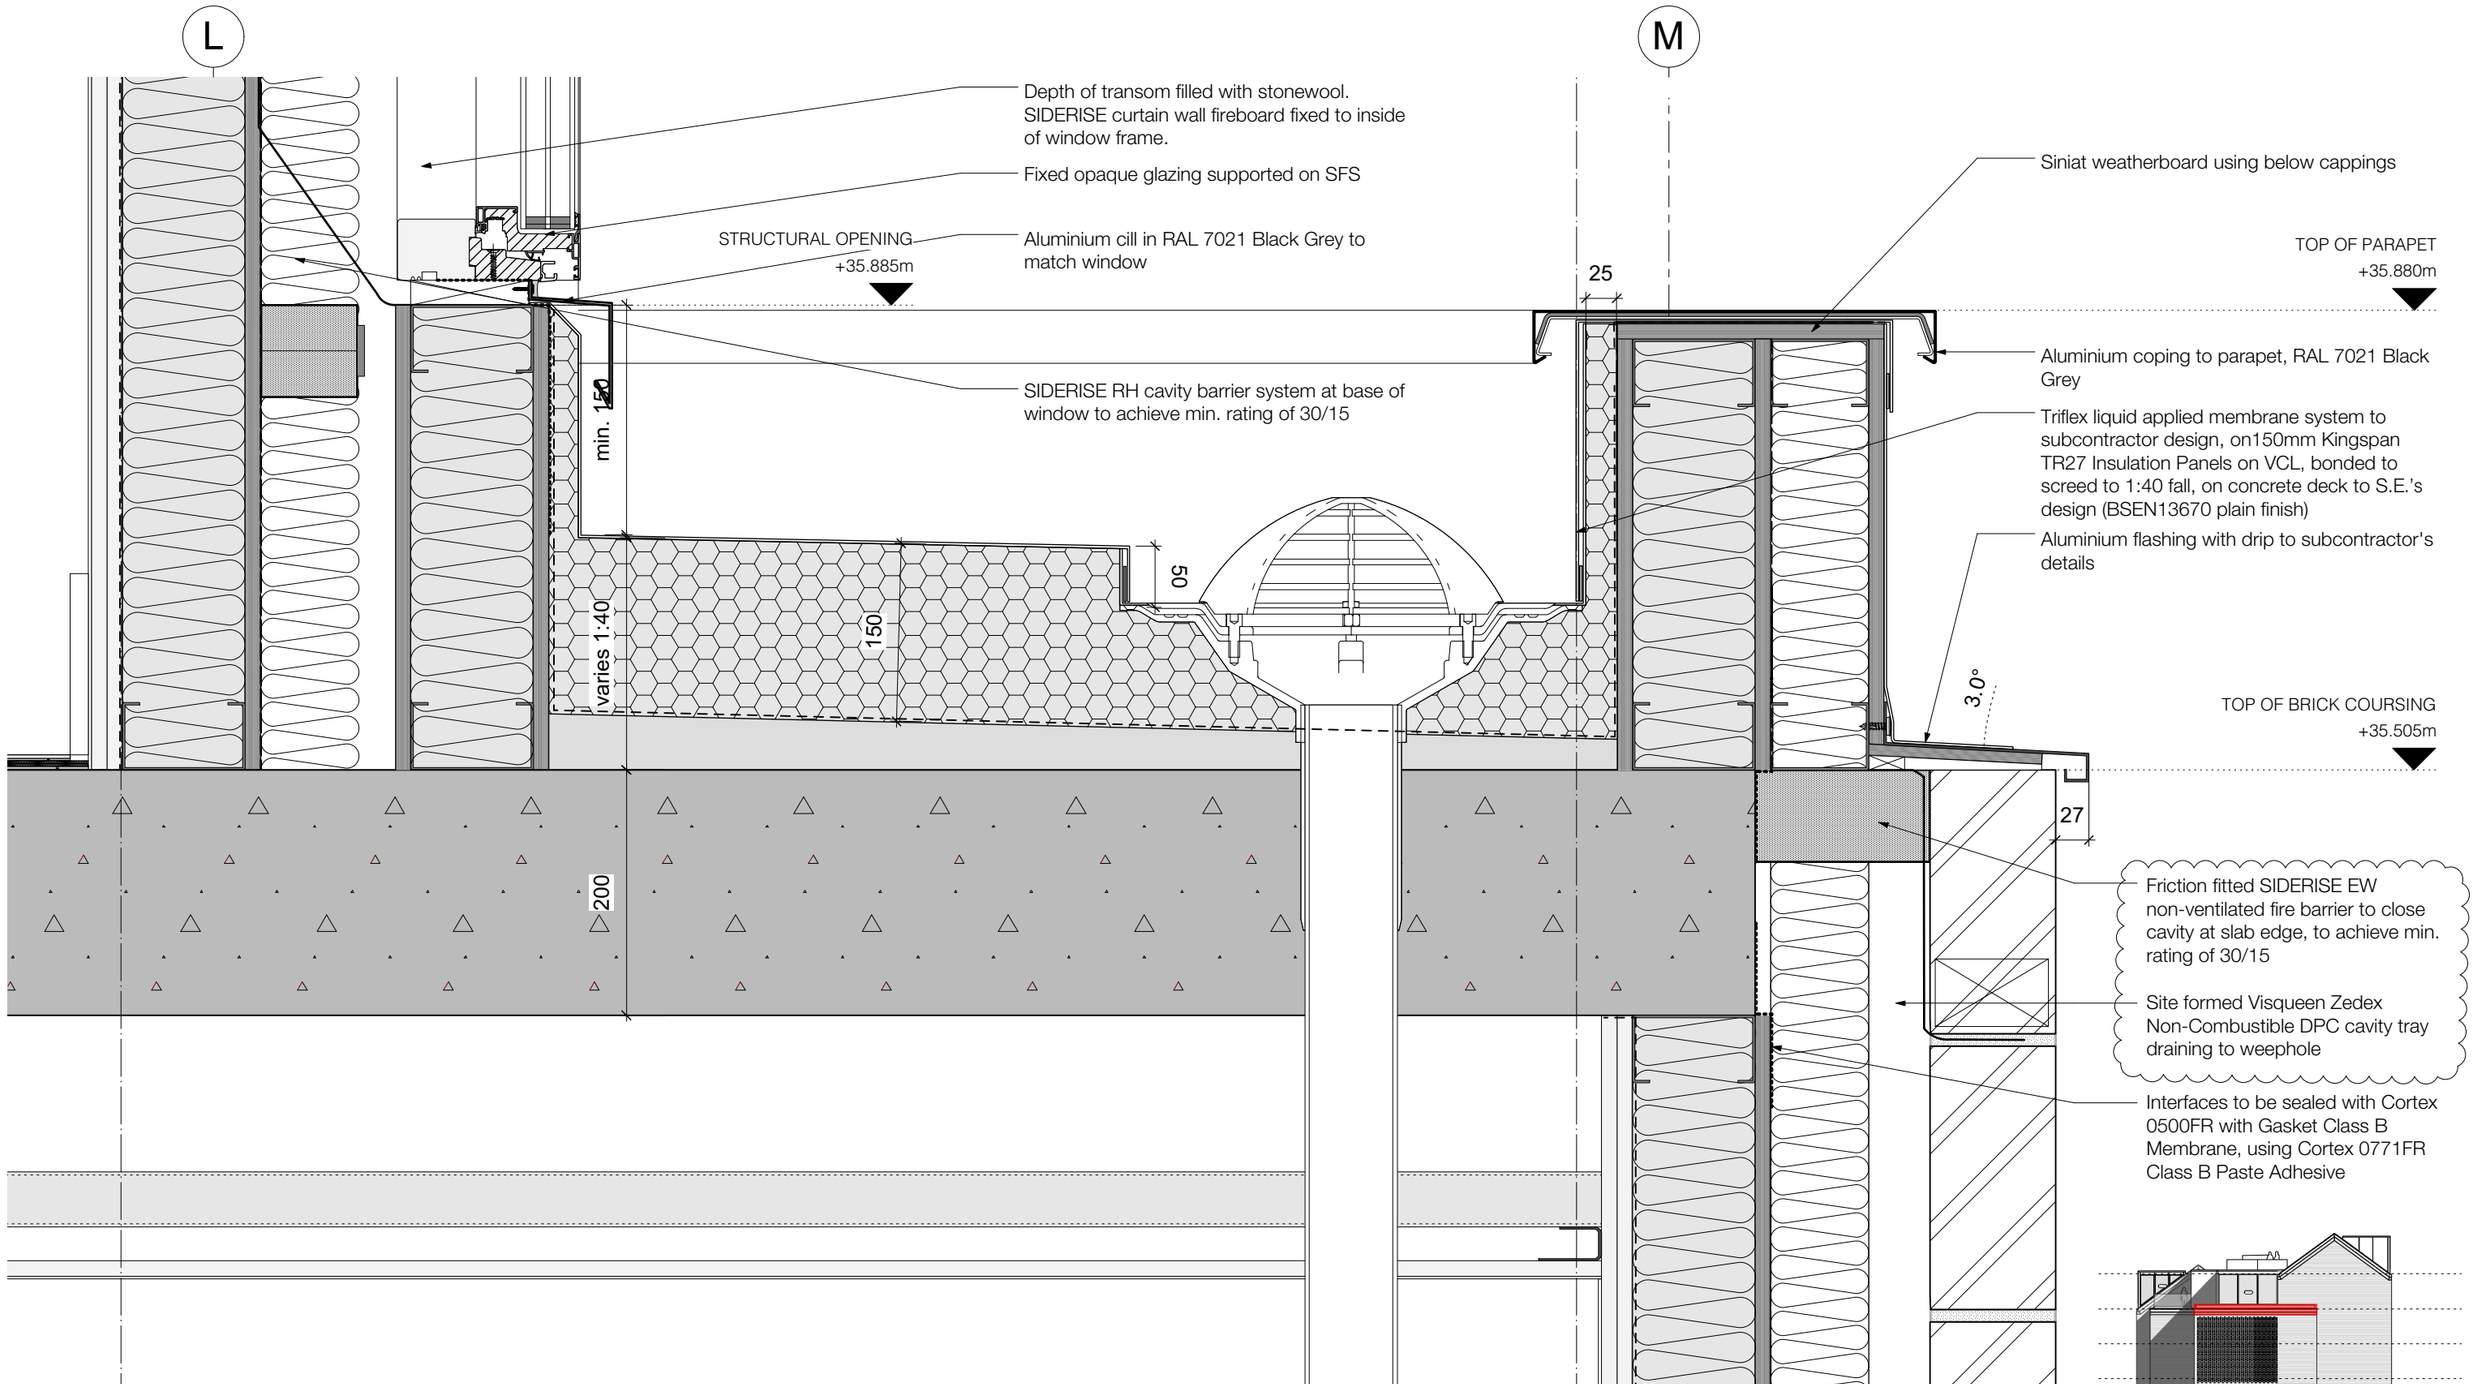


PARAPET DETAIL @ 1:5

NORTH ELEVATION KEY @ 1:500

© Copyright Ollier Smurthwaite Architects

REVISION	DATE	DESCRIPTION
D	08.08.22	Elevation key added
C	03.05.22	Detail extended to include cill of W_3.11
B	08.03.22	Brick coursing amended
A	02.12.21	Insulation amended to suit liquid applied membrane
-	21.10.21	Issued for comment

CLIENT:	PRESTBURY ESTATES
PROJECT:	SLATE WHARF
ADDRESS:	SLATE WHARF, MANCHESTER, M15 4ST
DRAWING TITLE:	NORTH PARAPET DETAILS
SCALE:	1:10 @ A3
DATE:	OCT 2021
DRAWING NO:	A615_C_2018D

OLLIER SMURTHWAITE ARCHITECTS
40 King Street, Manchester, M2 6BA
T 0161 883 0838
F 0161 883 0839
E mail@olliersmurthwaite.com