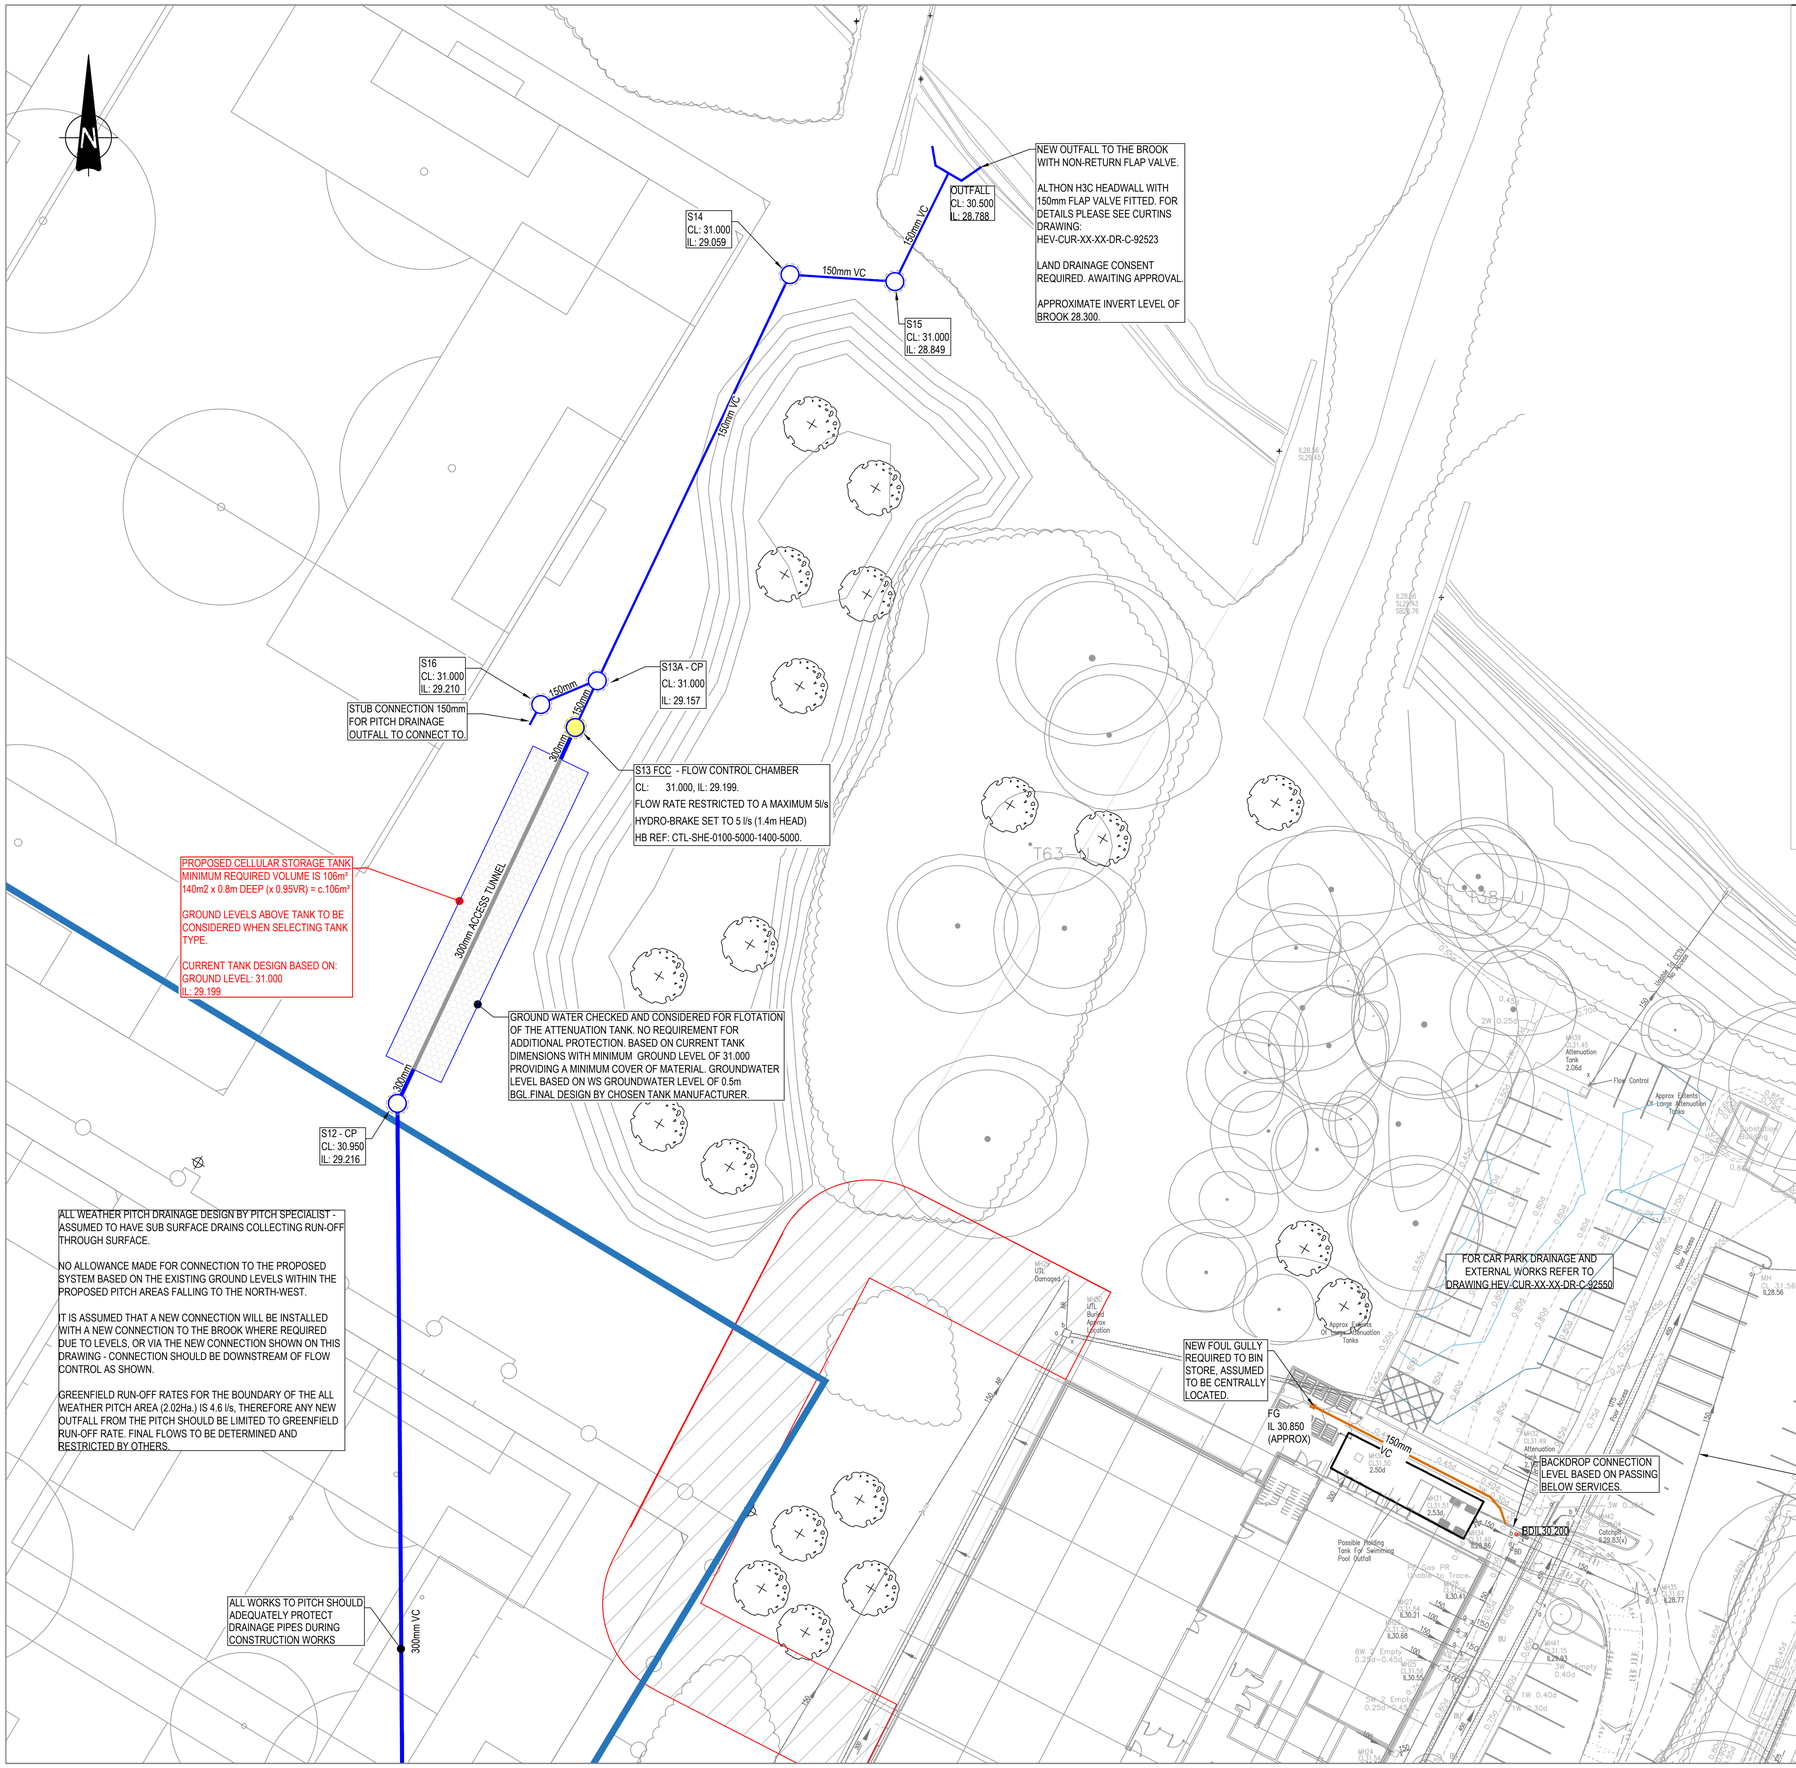


KEY

- APPROXIMATE EXTENT OF WORKS FOR BUILDING EXTENSION AND CAR PARK EXTENSION. TO BE CONFIRMED.
- PROPOSED FOUL DRAINAGE
- PROPOSED SURFACE WATER DRAINAGE
- PROPOSED FLOW CONTROL CHAMBER
- PROPOSED GATIC CAST SLOT DRAIN. ACCESS BOX TO HIGH END, OUTLET BOX TO LOW END. OUTLET PIPE TO MATCH GATIC SIZE. TBC BY MANUFACTURER.
- PROPOSED THRESHOLD DRAINAGE FACADE SLOT. ACCESS BOX TO HIGH END, OUTLET BOX TO LOW END. SHALLOW OUTLET BOX TO BE USED. OUTLET PIPE TO MATCH CHANNEL SIZE. TBC BY MANUFACTURER.
- PROPOSED KERB DRAIN (BEANY OR SIMILAR). OUTLET PIPE TO FILTER DRAIN.
- SURFACE WATER FULLY PERFORATED PIPE.
- INDICATIVE PIPE ROUTE FROM PITCH DRAINAGE. BY OTHERS.
- PROPOSED SURFACE WATER GULLY
- PROPOSED FOUL WATER GULLY
- PROPOSED SHOWER GULLY
- BACK DROP
- PROPOSED UNDERGROUND ATTENUATION STORAGE
- EXISTING LAND DRAIN TO BE REMOVED
- DIVERTED LAND DRAIN.
- EXISTING FOUL DRAIN TO BE REMOVED
- IMPEREMABLE AREA TO DRAIN AS EXISTING
- FOUNDATIONS
- 150mm VERTICAL INSPECTION POINT WITH 150mm VC OUTLET PIPE AND 150mm WRAPPED PERFORATED INLET PIPE. REFER TO DETAILS.
- PERMEABLE TARMAC AREA, BAYS ONLY. SUBBASE LAID TO FALL TOWARDS THE PERFORATED PIPE / INSPECTION POINT POSITIONS. REFER TO DETAILS.
- STONE TRENCH WITH GRASSED DEPRESSION / SWALE AT SURFACE. REFER TO DETAILS.
- INDICATIVE GSHP EXCLUSION ZONE

GENERAL NOTES:

1. THIS DRAWING IS TO BE READ IN CONJUNCTION WITH ALL RELEVANT ARCHITECTS AND ENGINEERS DRAWINGS AND SPECIFICATIONS.
2. STRATEGY BASED ON NO AVAILABLE TOPOGRAPHICAL SURVEY AND CCTV SURVEY INFORMATION AVAILABLE AT THE TIME OF DESIGN AND SHOULD BE REASSESSED UPON RECEIPT.
3. REFER TO THE CURTINS CCTV DRAINAGE SURVEY REVIEW DRAWINGS 92011 & 92012 FOR INFORMATION ON FURTHER WORK REQUIRED AN ALLOWANCES TO BE MADE FOR EXISTING DRAINAGE
4. REFER TO CURTINS NOTES DRAWING 92502 FOR DRAINAGE. NOTES.

DRAWING IS BASED ON:

- ARCHITECT LAYOUT - HEV-EWA-02-XX-DR-L-79001_RevP13
- POP UPS - HEV-EWA-01-ZZ-DR-A-12301_RevP4
- TOPOGRAPHICAL SURVEY REF: U21-4667 February 2020.
- DRAINAGE CCTV SURVEY REF: U21-4667 March 2021.
- FOUNDATION LAYOUT - 076170-CUR-01-ZZ-M3-S-00001 - Structural Plan - 26.07.22

Rev:	Description:	Date:	By:	Chkd:
C01	ISSUED FOR CONSTRUCTION	05/08/22	CS	CG
P09	TANK AND OUTFALL LAYOUT UPDATED	29/06/22	CS	CG
P08	BUILDING DRAINAGE UPDATED IN LINE WITH REVISED FOUNDATION PLAN	29/04/22	ATL	CG
P07	BACKGROUND TOPO UPDATE	11/02/22	CS	CG
P06	STAGE 4 UPDATE	19/11/21	CD	CG
P05	DRAFT STAGE 4 UPDATE - TO INCLUDE SUDS	05/11/21	CD	CG
P04	UPDATED TO INCORPORATE TEAMS COMMENTS	30/06/21	CS	CD
P03	STAGE 4	14.06.21	CD	CG
P02	STAGE 3 ISSUE	16/04/21	CG	CG
P01	STAGE 3/PLANNING	08/04/21	CG	CG

curtins
Merchant Exchange, 17-19 Whitworth Street West, Manchester, M1 5WG
0161 236 2394
manchester@curtins.com
www.curtins.com
Civils & Structures • Transport Planning • Environmental • Infrastructure • Geotechnical • Conservation & Heritage • Principal Designer
Birmingham • Bristol • Cambridge • Cardiff • Douglas • Dublin • Edinburgh • Glasgow • Kendal • Leeds • Liverpool • London • Manchester • Nottingham

Status: STAGE 5

Project: HOUGH END SPORTS VILLAGE

Drg Title: PROPOSED DRAINAGE LAYOUT SHEET 2 OF 2

Size:	Date:	Drawn By:	Designed By:	Checked By:
A1	07/04/21	CG	CG	CG
Scale: 1:250				

Project No: | Originator: | Volume: | Level: | Type: | Role: | Category / Number: | Rev:

HEV - CUR - XX - XX - DR - C - 92501 - C01