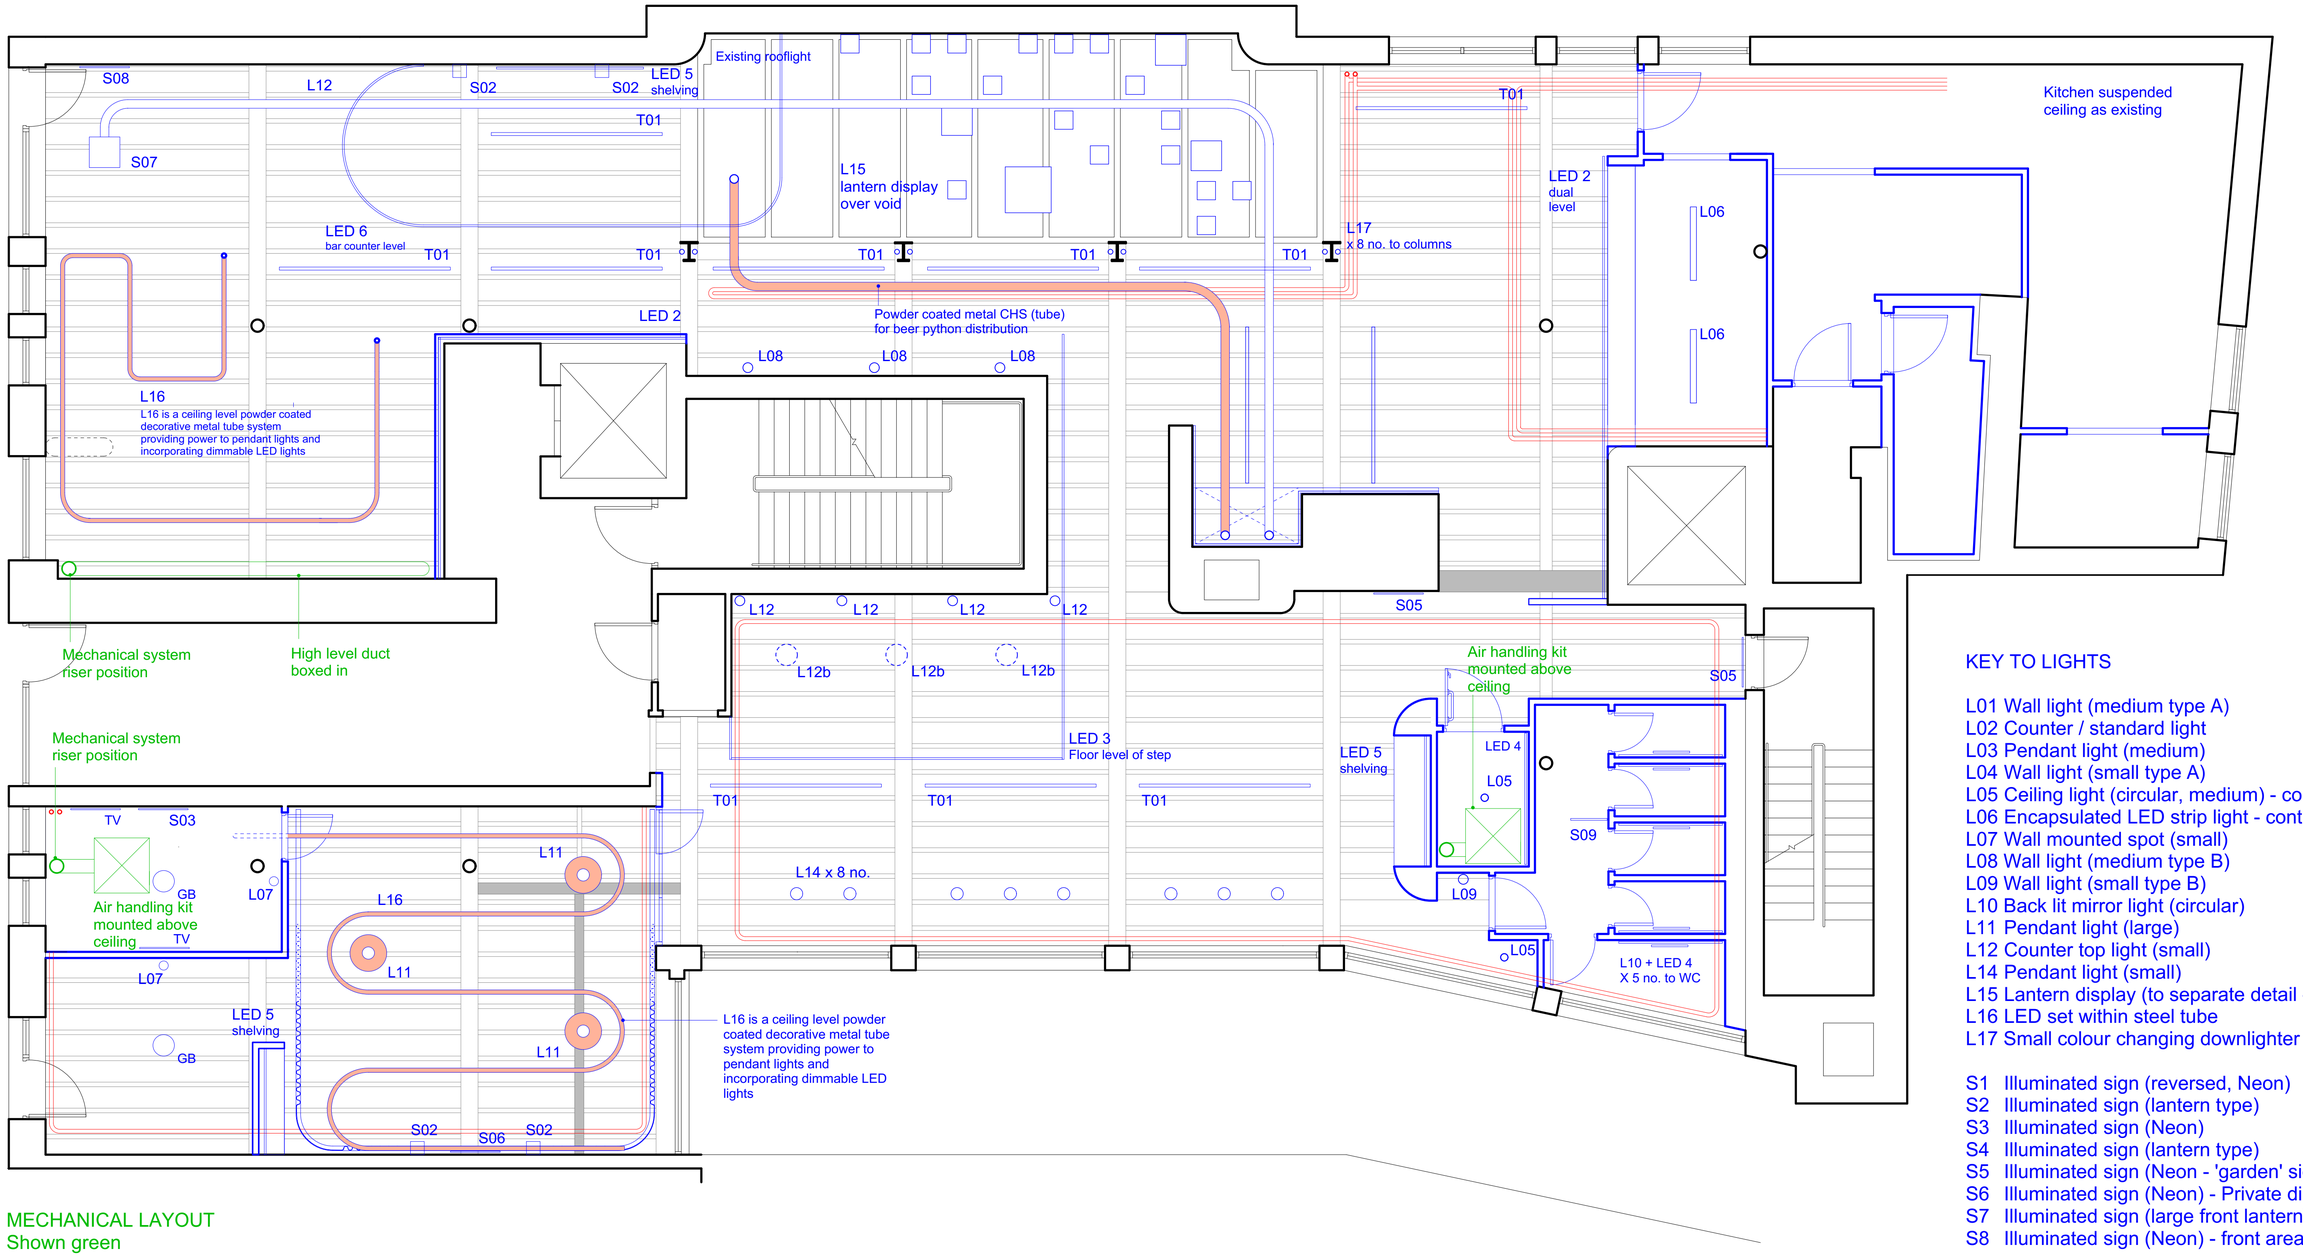


MECHANICAL LAYOUT
Shown green

Mechanical equipment is concealed, with a ducted system allowing air input and extract to be via vents in new walls (ie concealed ducts)

EXISTING HEATING SYSTEM
Existing ceiling level 'historic' pipework shown red

KEY TO LIGHTS

L01 Wall light (medium type A)
L02 Counter / standard light
L03 Pendant light (medium)
L04 Wall light (small type A)
L05 Ceiling light (circular, medium) - contractor
L06 Encapsulated LED strip light - contractor
L07 Wall mounted spot (small)
L08 Wall light (medium type B)
L09 Wall light (small type B)
L10 Back lit mirror light (circular)
L11 Pendant light (large)
L12 Counter top light (small)
L14 Pendant light (small)
L15 Lantern display (to separate detail - 21 lights)
L16 LED set within steel tube
L17 Small colour changing downlighter

S1 Illuminated sign (reversed, Neon)
S2 Illuminated sign (lantern type)
S3 Illuminated sign (Neon)
S4 Illuminated sign (lantern type)
S5 Illuminated sign (Neon - 'garden' sign)
S6 Illuminated sign (Neon) - Private dining room
S7 Illuminated sign (large front lantern)
S8 Illuminated sign (Neon) - front area

LED 1 dimmable, colour changing - high level
LED 2 dimmable, colour changing - dual level
LED 3 dimmable, colour changing - floor level
LED 4 dimmable, warm white - high level WC
LED 5 dimmable, colour changing - shelving

All dimensions are to be checked on site, any discrepancies are to be reported to the Architect before work commences. Do not scale from this drawing.

This drawing is to be read in conjunction with all relevant consultants and specialists drawings / documents, any discrepancies are to be reported to the Architect before the affected work commences. All structural components shown are indicative only. Details & calculations of structural members are to be provided by the Structural Engineer.

Up North Architects
Up North Architects Ltd. Holyoake House, Hanover Street, Manchester, M4 4AH
Company No. 10437056 Tel: 0161 237 1871 E-MAIL: mail@upnortharchitects.com

This drawing copyright 2020 by Up North Architects Ltd. and is licensed to the client for the purposes related to the RIBA work stage above only

Project, location: 113-115 Portland Street
RIBA Workstage: 2 Concept design
Drawing purpose: Client comment

Client: House of Fu

Drawing Title: Proposed Reflected ceiling plan Upper ground

Job No.	Drawing no.	Revision	Scale	Date
M852	80A		1:50 @ A3	16.08.22