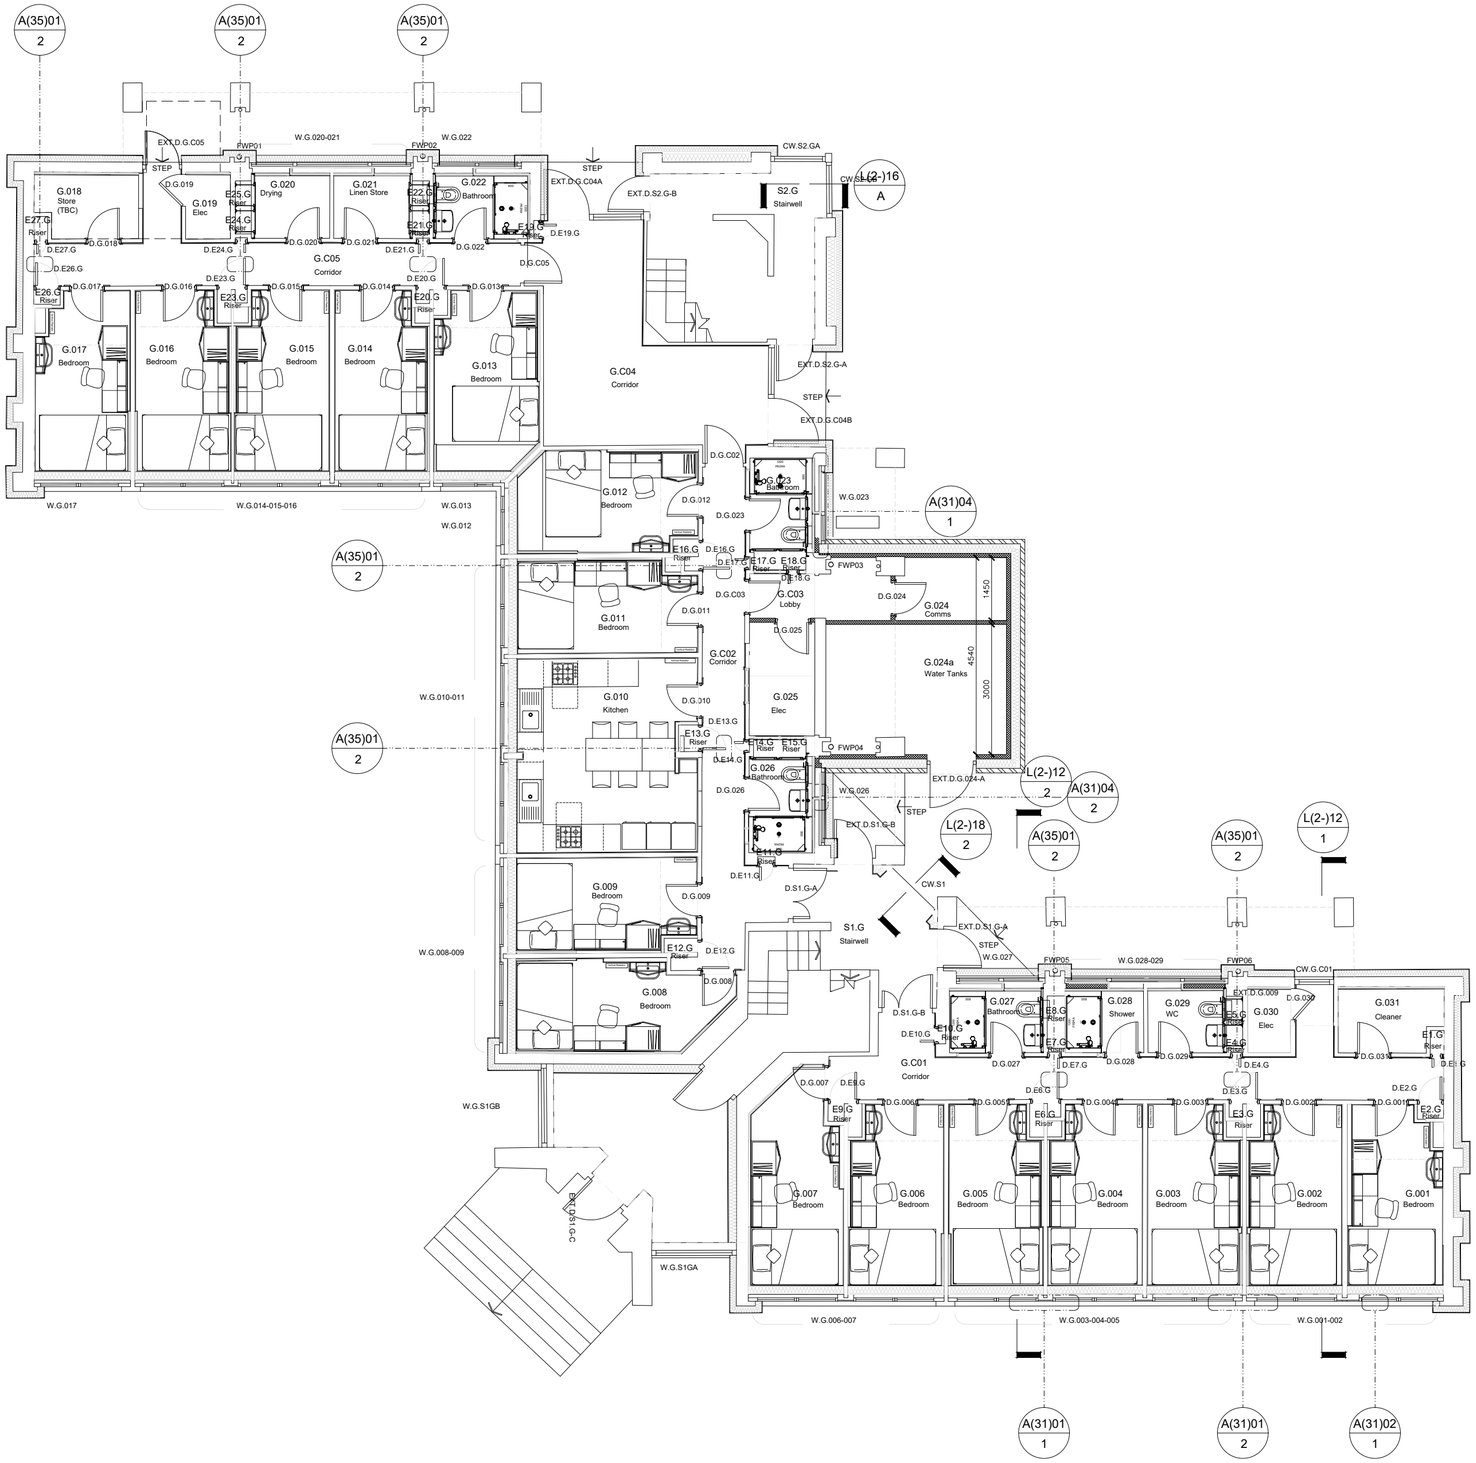

NOTES

1. DO NOT SCALE FROM THIS DRAWING.
2. ALL MEASUREMENTS ARE IN MILLIMETRES UNLESS STATED OTHERWISE.
3. THIS DRAWING IS TO BE READ IN CONJUNCTION WITH THE SPECIFICATION AND ALL RELEVANT ARCHITECTURAL, ELECTRICAL, MECHANICAL AND STRUCTURAL DRAWINGS.

THE NOTIFY CUT LINE FOR PLAN VIEW IS 1.8m

IN ADDITION TO THE HAZARDS/RISKS NORMALLY ASSOCIATED WITH THE TYPES OF WORK DETAILED ON THIS DRAWING, NOTE THE FOLLOWING SIGNIFICANT RESIDUAL RISKS: -

Item	Hazard	Risk
-		

Rev	Description	By	Date	Ch'k'd	Auth

WILSON MASON

Wilson Mason
Upland House,
Spring Lane
Samlesbury
Preston
PR5 0UX

Drawing Status

Project
University of Manchester
Graham & Ewings Refurbishment

Building Name
GRAHAM

Sub Site Name
Dalton Ellis Hall

Site Name
Victoria Park

Drawing Title
Ground Floor Plan
Proposed

PM	Drawn	Checked	Authorised
--	AWa	--	--
Scale	Date	Date	Date
1:100 @A2	--/--/--	--/--/--	--/--/--

Drawing No. 6704 L(1-)110

Revision --