



A WEST ELEVATION
1:50 at A1

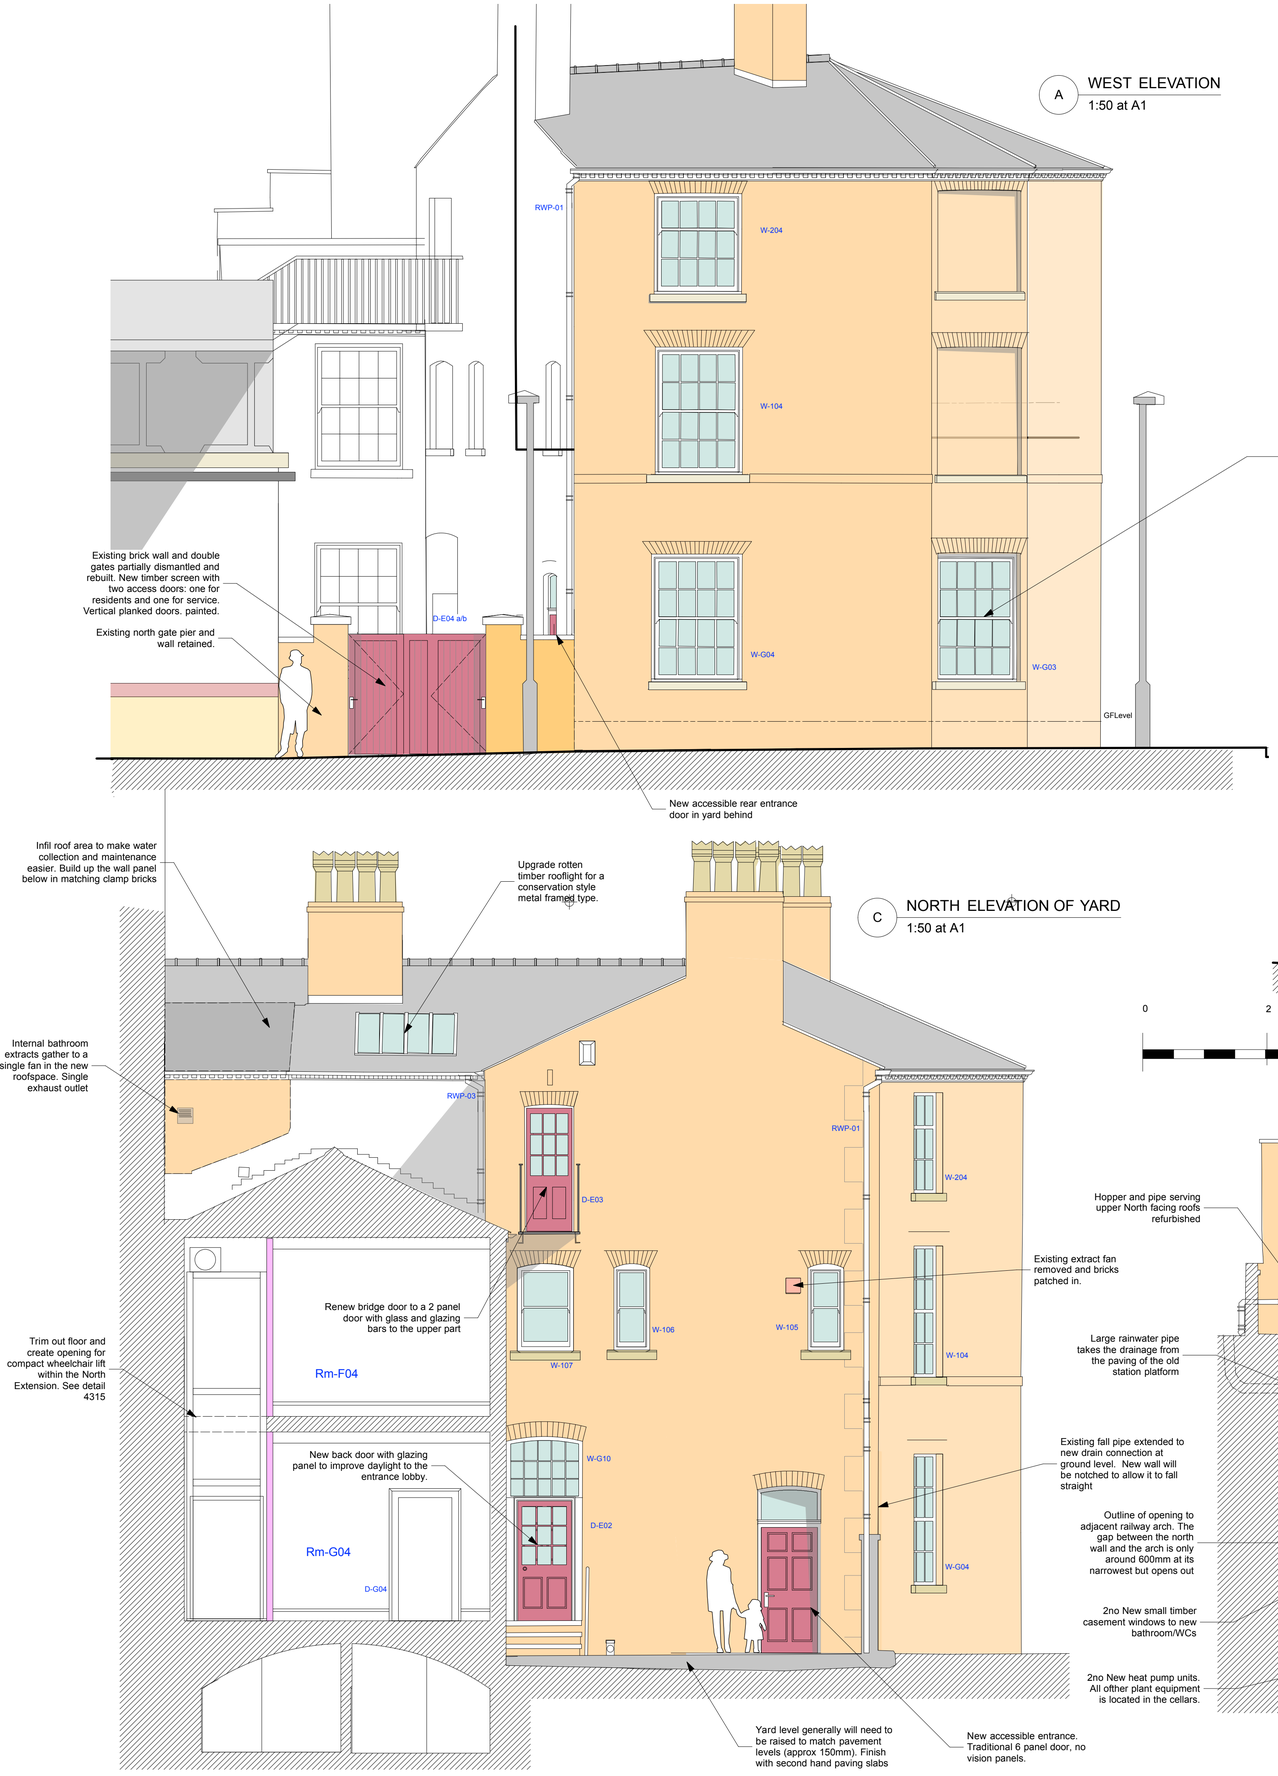


B SOUTH ELEVATION
1:50 at A1

C NORTH ELEVATION OF YARD
1:50 at A1

0 2 4 6 metres

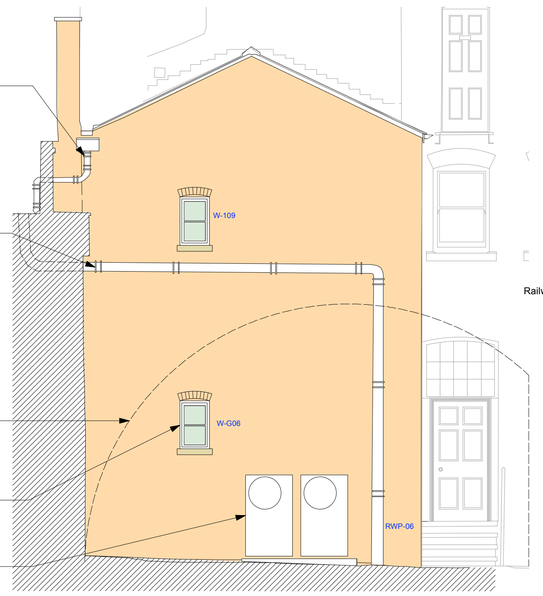

D NORTH EXTENSION, N. ELEVATION
1:50 at A1

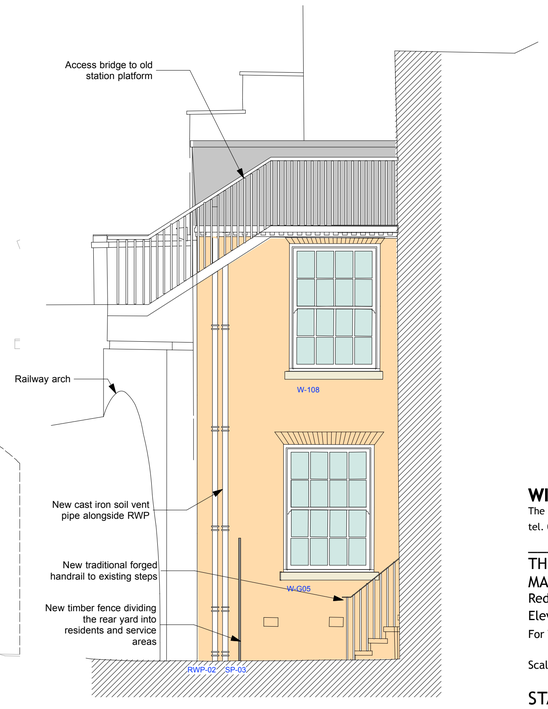

E NORTH EXTENSION, W. ELEVATION
1:50 at A1

WILES & MAGUIRE
The Danesmead Wing, 33 Fulford Cross, York Y010 4PB
tel. 01904 655447 eml. enquiries@wamarchitects.co.uk

THE OLD STATIONMASTERS HOUSE, MANCHESTER
Redevelopment to form Holiday Accomodation
Elevations as Proposed
For The landmark Trust

Scale: 1:50 @ A1 - Date: AUG 2022- By: AW

STAT:01/4312 REVISION:

• DO NOT SCALE FROM THIS DRAWING
• THE CONTRACTOR IS TO CHECK ALL DIMENSIONS ON SITE
• THIS DRAWING IS SUBJECT TO COPYRIGHT