
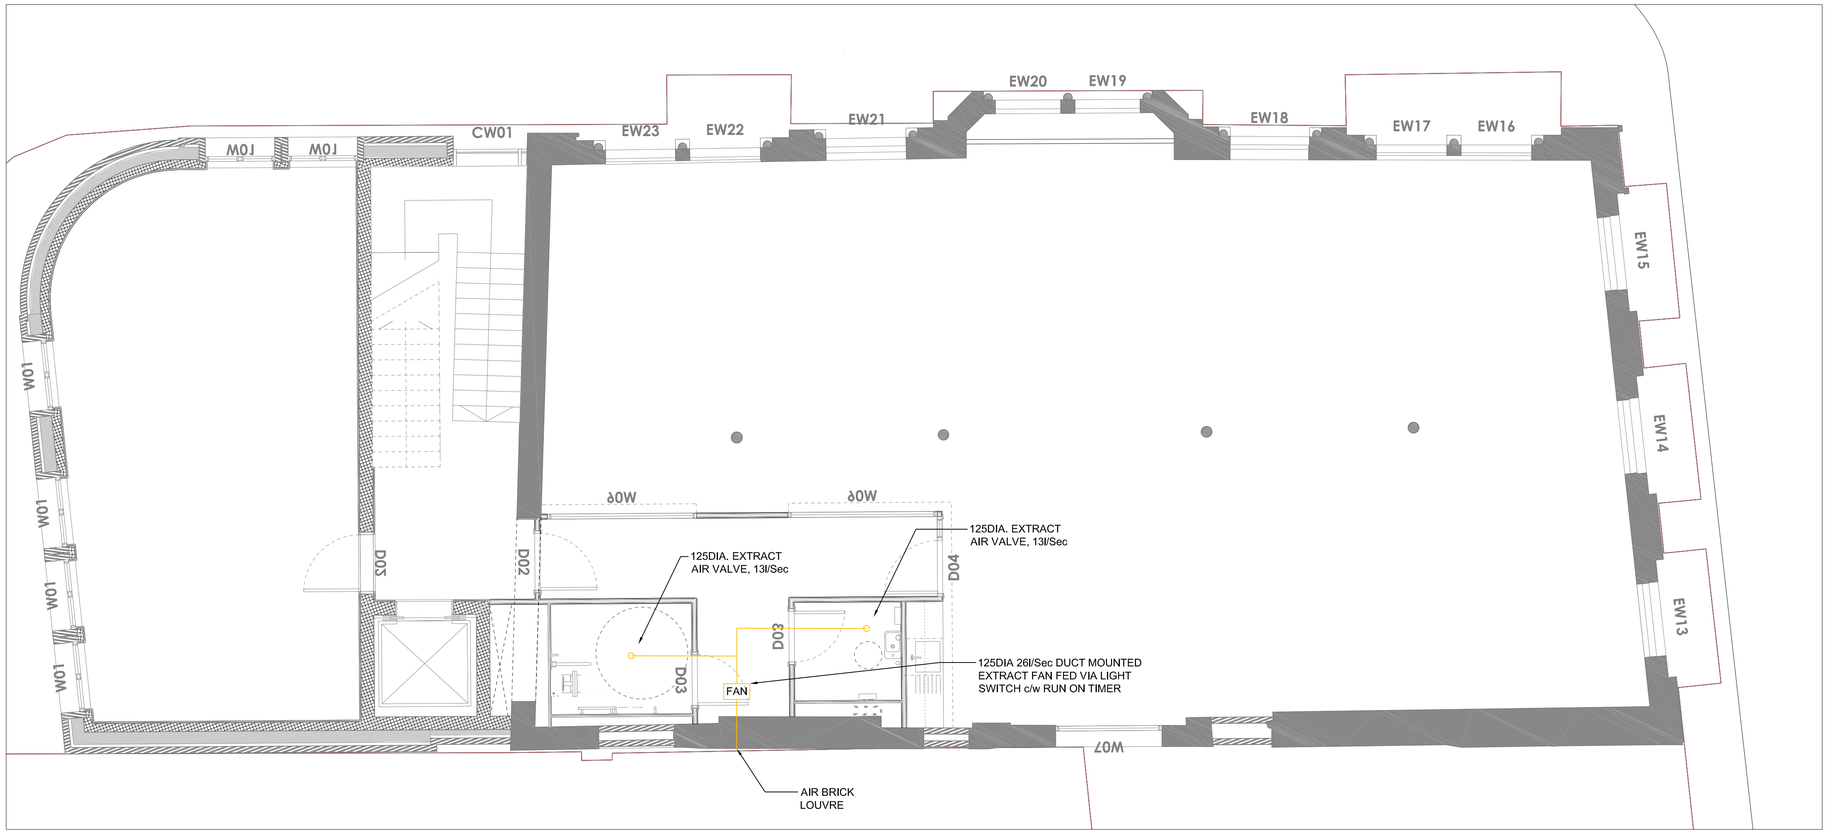


FIRST FLOOR

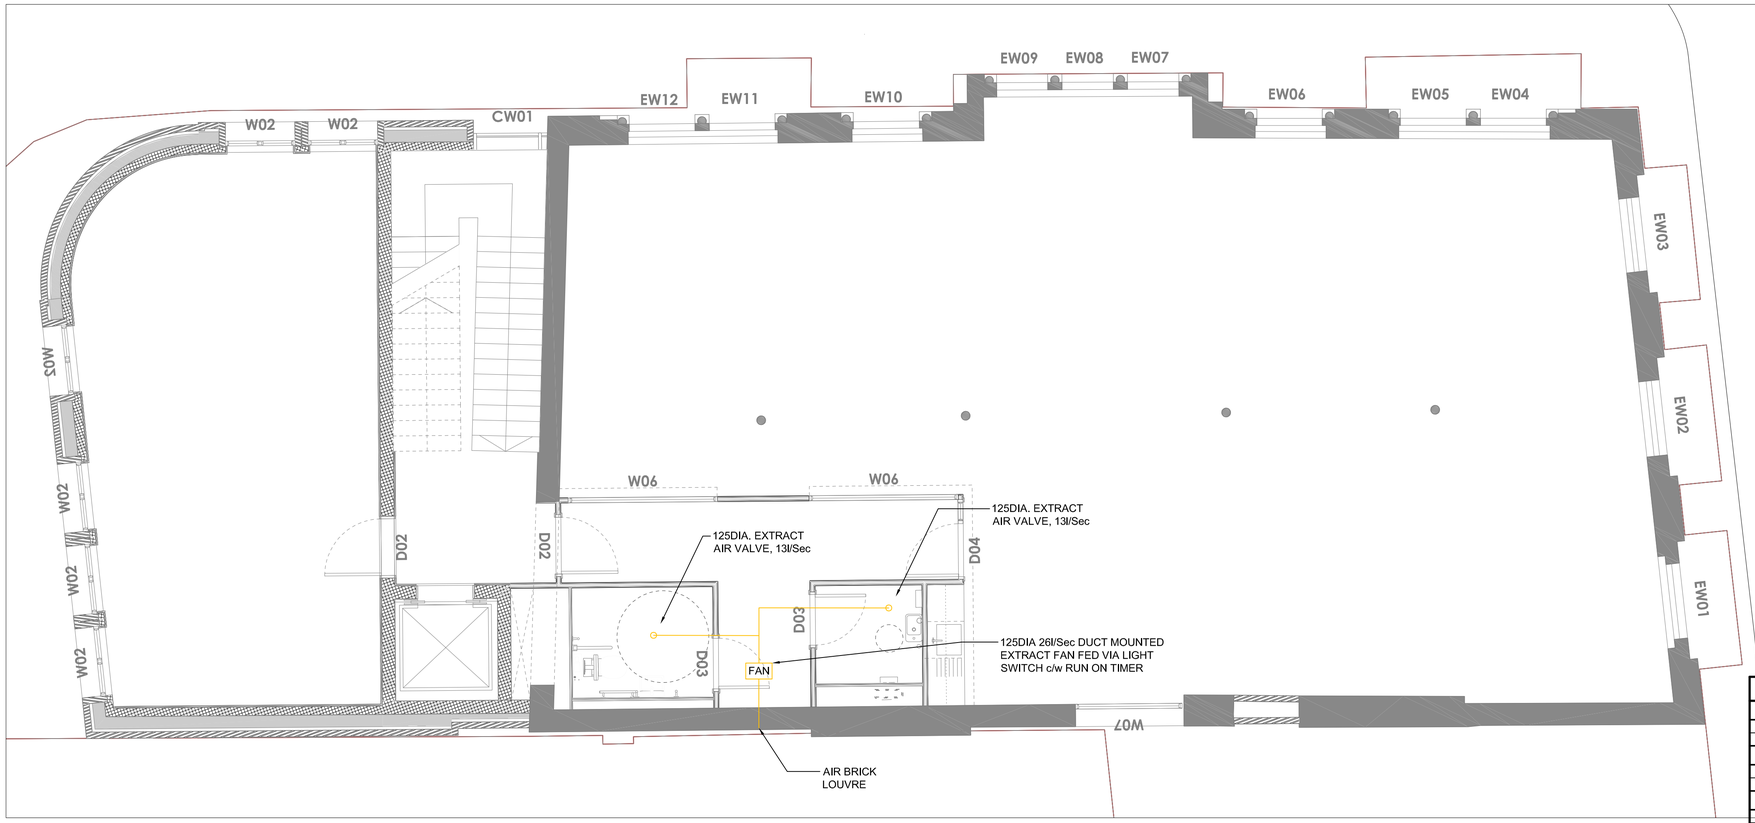

SECOND FLOOR

SAFETY HEALTH AND ENVIRONMENTAL INFORMATION BOX

Construction Risks
- Enter text here / Delete text where necessary
- Enter text here / Delete text where necessary
Maintenance/Cleaning Risks
- Enter text here / Delete text where necessary
- Enter text here / Delete text where necessary
Demolition/Adaption Risks
- Enter text here / Delete text where necessary
- Enter text here / Delete text where necessary
In addition to the hazards / risks normally associated with the type of work detailed on this drawing - the contractor is to take note of the above & also the hazards identified in the risk assessment document. It is assumed that all works detailed on this drawing will be performed by a competent contractor working, where appropriate, to an approved method statement.

Rev	Date	Description	By	Check	App.
T3	05/08/22	TENDER ISSUE	JL	RW	RW
T2	28/07/22	TENDER ISSUE	RW	PW	RW
T1	27/06/22	TENDER ISSUE	JL	RW	RW

COPYRIGHT: THE COPYRIGHT OF THIS DRAWING IS VESTED IN CLANCY CONSULTING.
IT SHALL NOT BE USED WITHOUT PERMISSION BY ANYONE FOR ANY PURPOSE.
DO NOT SCALE THIS DRAWING ELECTRONICALLY OR MANUALLY.
WORK TO FIGURED DIMENSIONS ONLY.
ALL DIMENSIONS ARE IN MILLIMETRES UNLESS STATED OTHERWISE.
DO NOT TURN ON LAYERS THAT HAVE BEEN TURNED OFF.
DO NOT THAW LAYERS THAT HAVE BEEN FROZEN.
DRAWING MUST BE PRINTED IN BLACK AND WHITE ONLY.

Client

Project
Laystall Street
Office Regurbishment

Office
Altrincham

Discipline
Electrical

Title
First and Second Floor
Ventilation Layout

Scale @ A1
1:50

Status
Tender

clancy consulting

www.clancy.co.uk

Project No.	Originator	Building/Zone	Level
7/9936	CCL	XX	01,02
Type	**Discipline**	**Drawing No.**	**Revision**
DR	M	5702	T3

Birmingham 0121 200 3900 - Glasgow 0141 222 7720 - Liverpool 0151 227 5300 - London 020 3077 0970 - Manchester 0161 613 6000 - Newcastle 0191 221 0702 - Norwich 01603 305190 - Prestwich 01202 475375 - Reading 0118 941 7888