

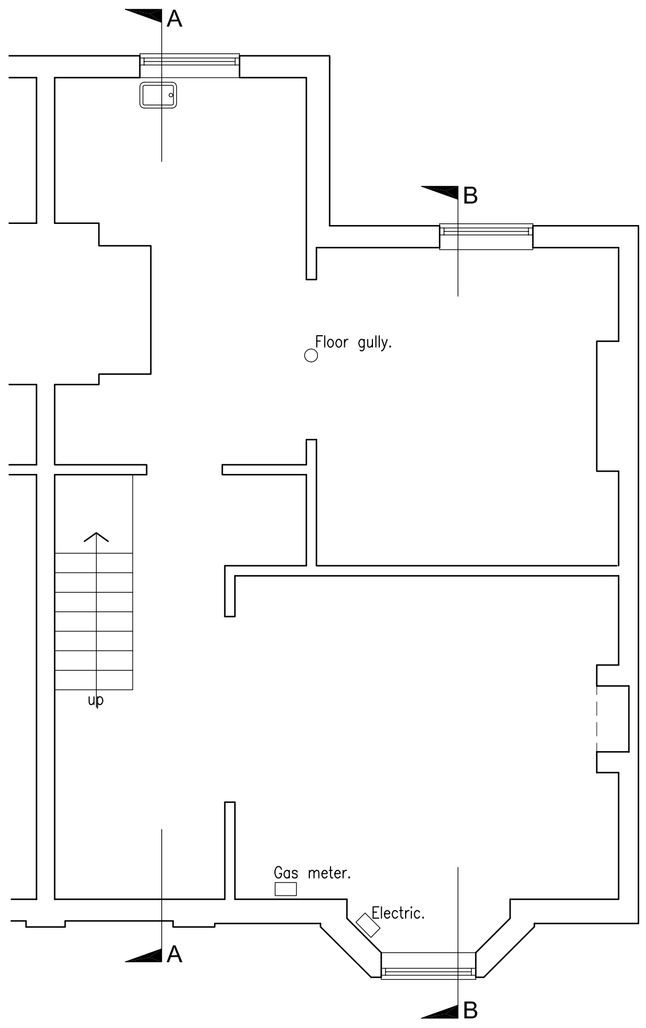



EXISTING BASEMENT FLOOR PLAN

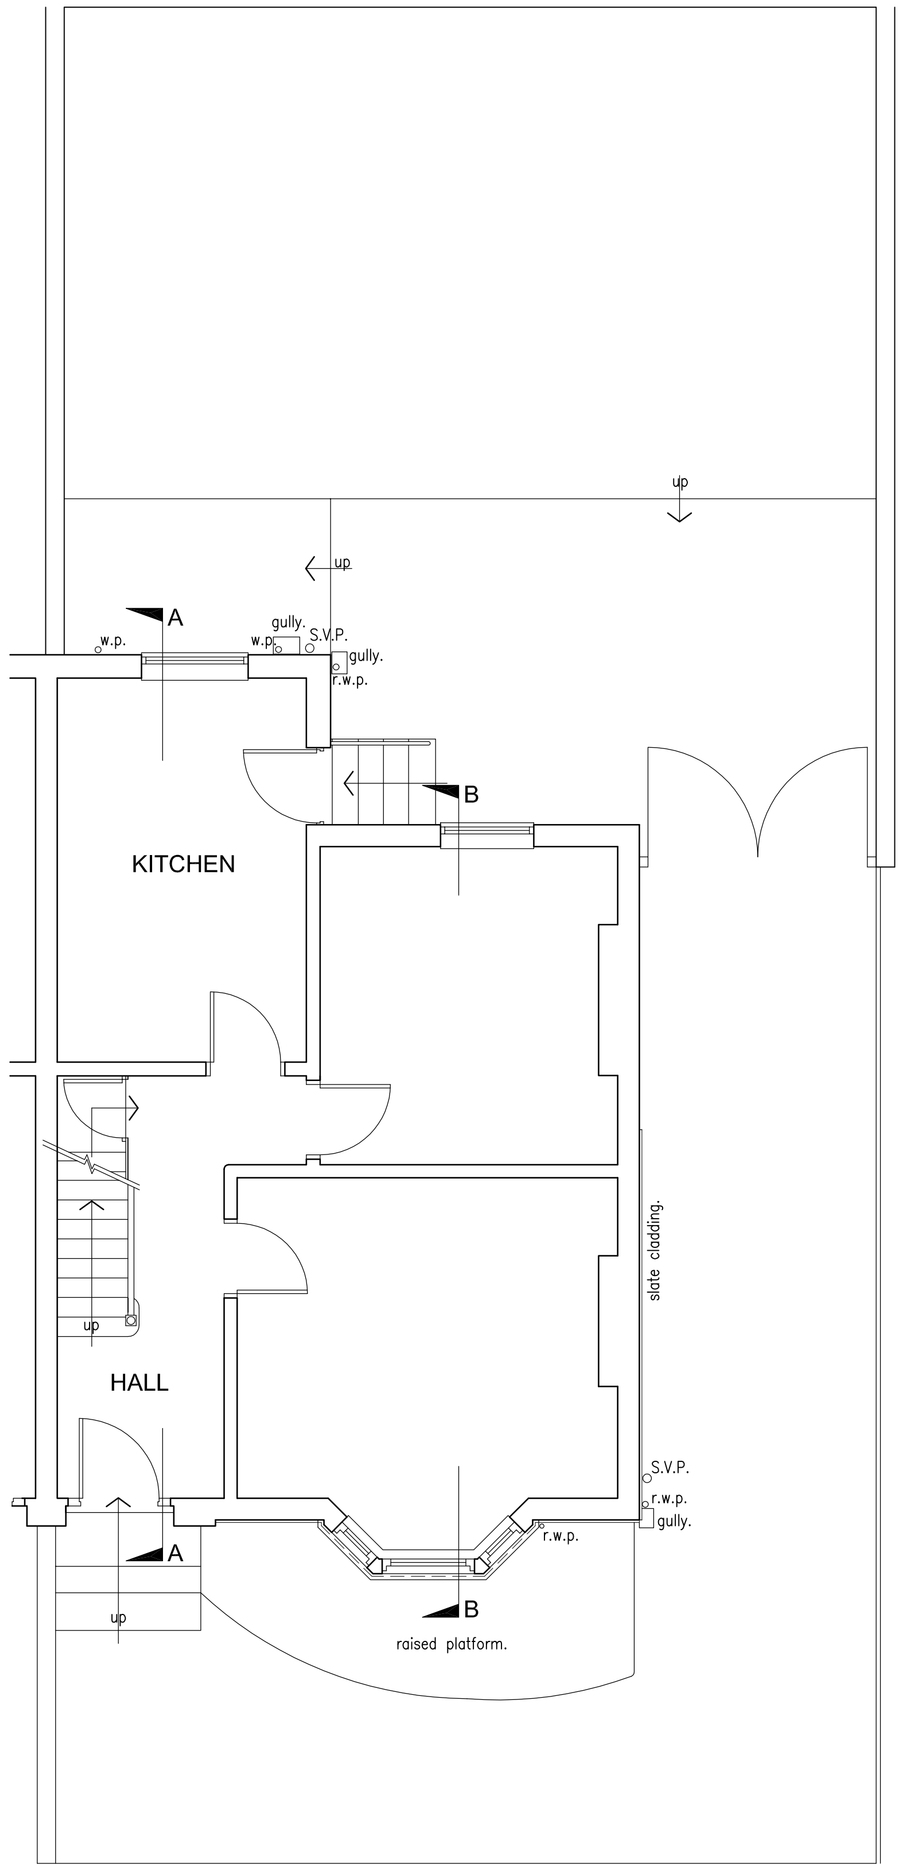

EXISTING GROUND FLOOR PLAN

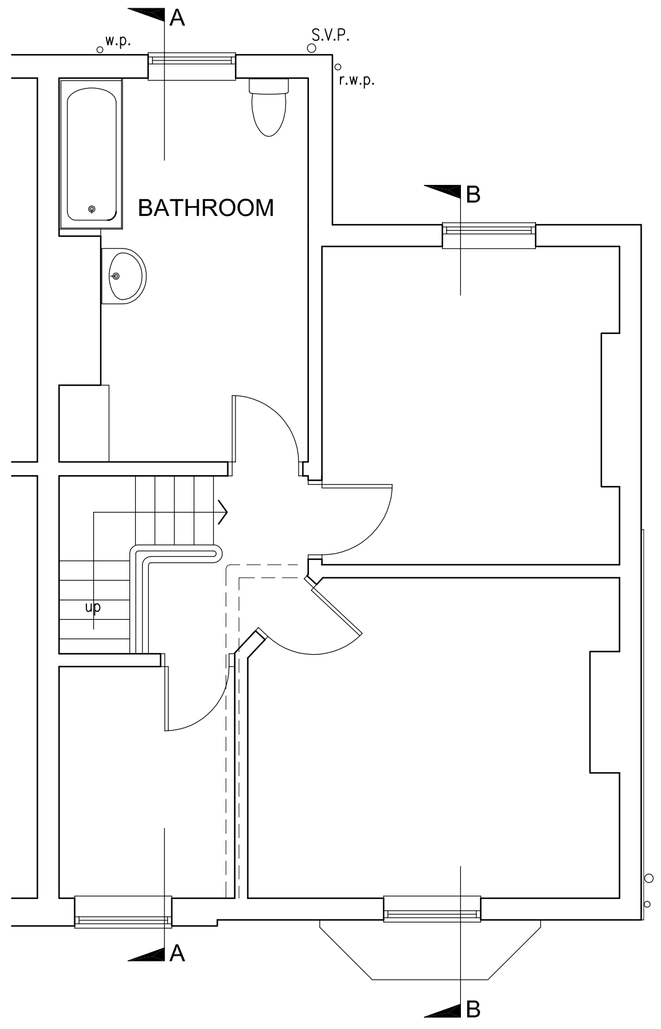

EXISTING FIRST FLOOR PLAN

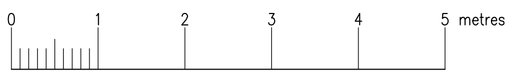

THIS DRAWING IS TO BE READ IN CONJUNCTION WITH DRAWINGS P.0504/02, 03, 04, 05 & 06 AND STRUCTURAL ENGINEER'S DETAILS AND ARCHITECTURAL SPECIFICATION NOTES

Project Design & Architectural SERVICES

project
3 STOREY REAR EXTENSION AND ALTERATIONS TO FORM 3 No. FLATS AT 9 PARK GROVE, LEVENSHULME FOR Mr. NITIN SHAH

title
EXISTING FLOOR PLANS

scale	1:50		
drawn	B.J.WATTS	checked	
date	01.09.22	approved	

drawing no.
P. 0504/01

Rev. 0