DO NOT SCALE FROM THIS DRAWING. USE GIVEN DIMENSIONS ONLY.
ALL DIMENSIONS ARE TO BE CHECKED ON SITE BY THE CONTRACTOR.
ANY DIMENSIONAL DISCREPANCIES TO BE REPORTED BACK TO HEALEY CONSULTING PRIOR TO PROCEEDING WITH CONSTRUCTION

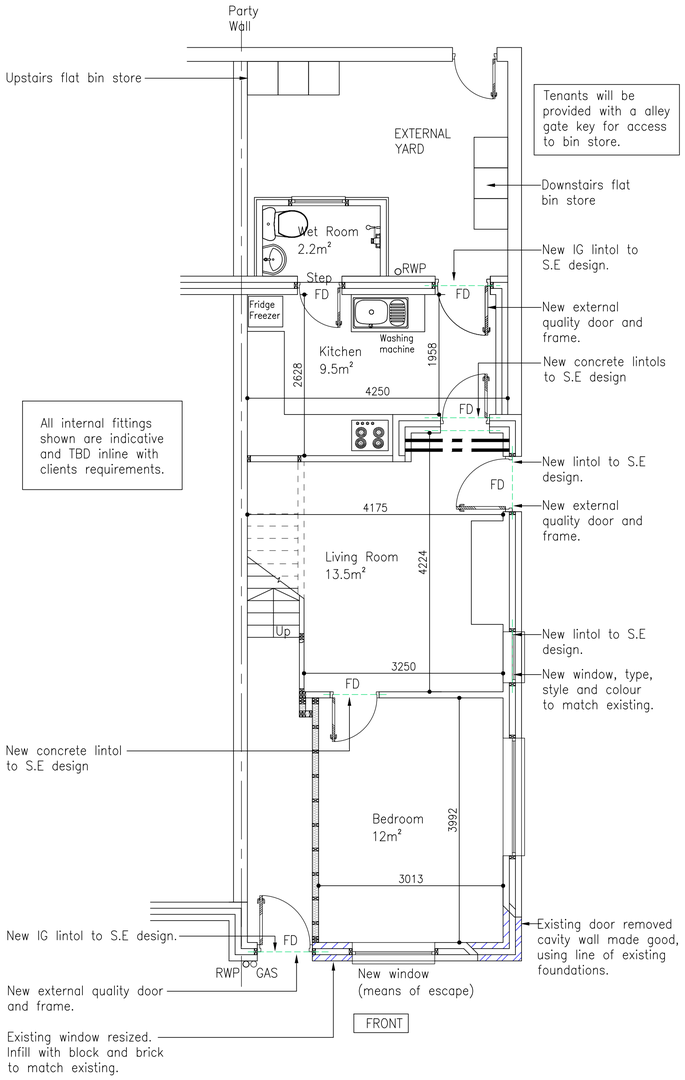

PLAN – PROPOSED GROUND FLOOR
PROPOSED GROUND FLOOR FLAT
Scale 1:50

1m 2m 3m 4m 5m
SCALE BAR

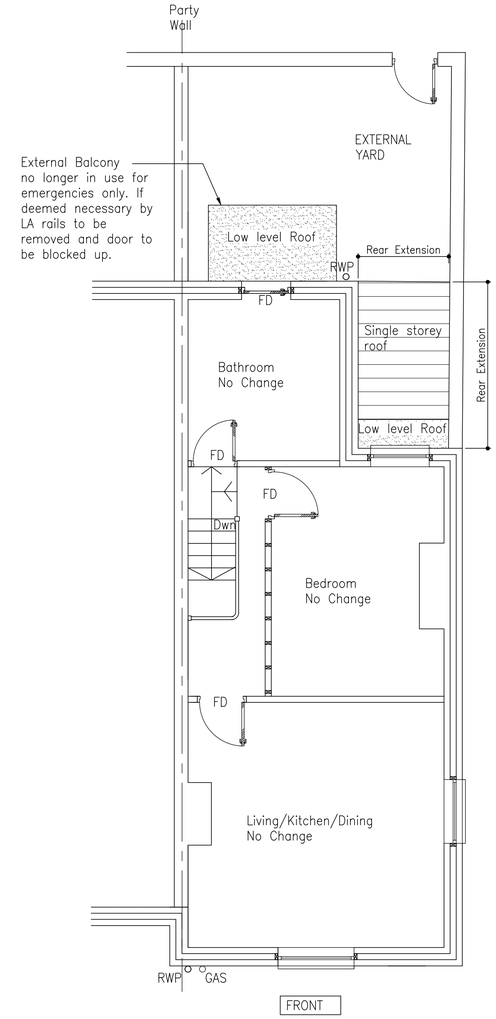

PLAN – PROPOSED FIRST FLOOR
EXISTING FIRST FLOOR FLAT
Scale 1:50

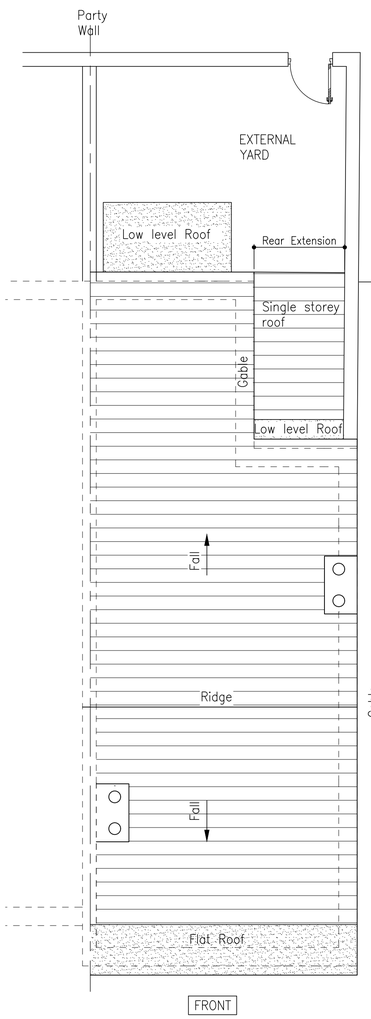

PLAN – PROPOSED ROOF
Scale 1:50

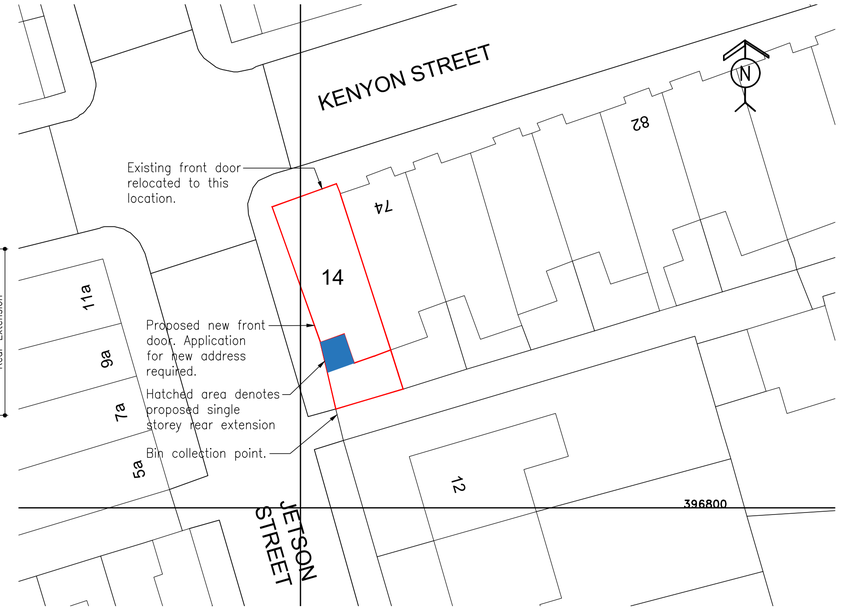

PROPOSED BLOCK PLAN
Scale 1:200 @ A4

2m 4m 6m 8m 10m
SCALE BAR

PLANNING APPLICATION

REV	DATE	BY	DETAILS OF REVISION
B	30.08.22	CR	DRAWING UPDATED IN LINE WITH PLANNING CONDITIONS
A	22.07.22	CR	EXTERNAL STAIR AND BIN STORE LOCATIONS ADDED

ARCHITECT / CLIENT
JOHN MCEWEN

PROJECT
14 JETSON STREET
ABBEY HEY
MANCHESTER, M18 8TA

TITLE
REDEVLOPMENT OF EXISTING
PROPOSED FLOOR PLANS
PROPOSED BLOCK PLAN

DRAWN BY: CR
DATE: 27.06.22
SCALE: SHOWN@A1
DRAWING NO.: HC–22393–(20)–03
REVISION: B

HEALEY CONSULTING
Brunel House
63 Dale Street
Milnrow
Rochdale
OL16 3NJ
Tel: 01706 343961
Fax: 01706 343981
email: office@healeyconsulting.co.uk
copyright: Healey Consulting
HEALEY consulting
structural engineering consultants

A1 size drawing sheet (841mm x 594mm) scale is approx. double at A3 size