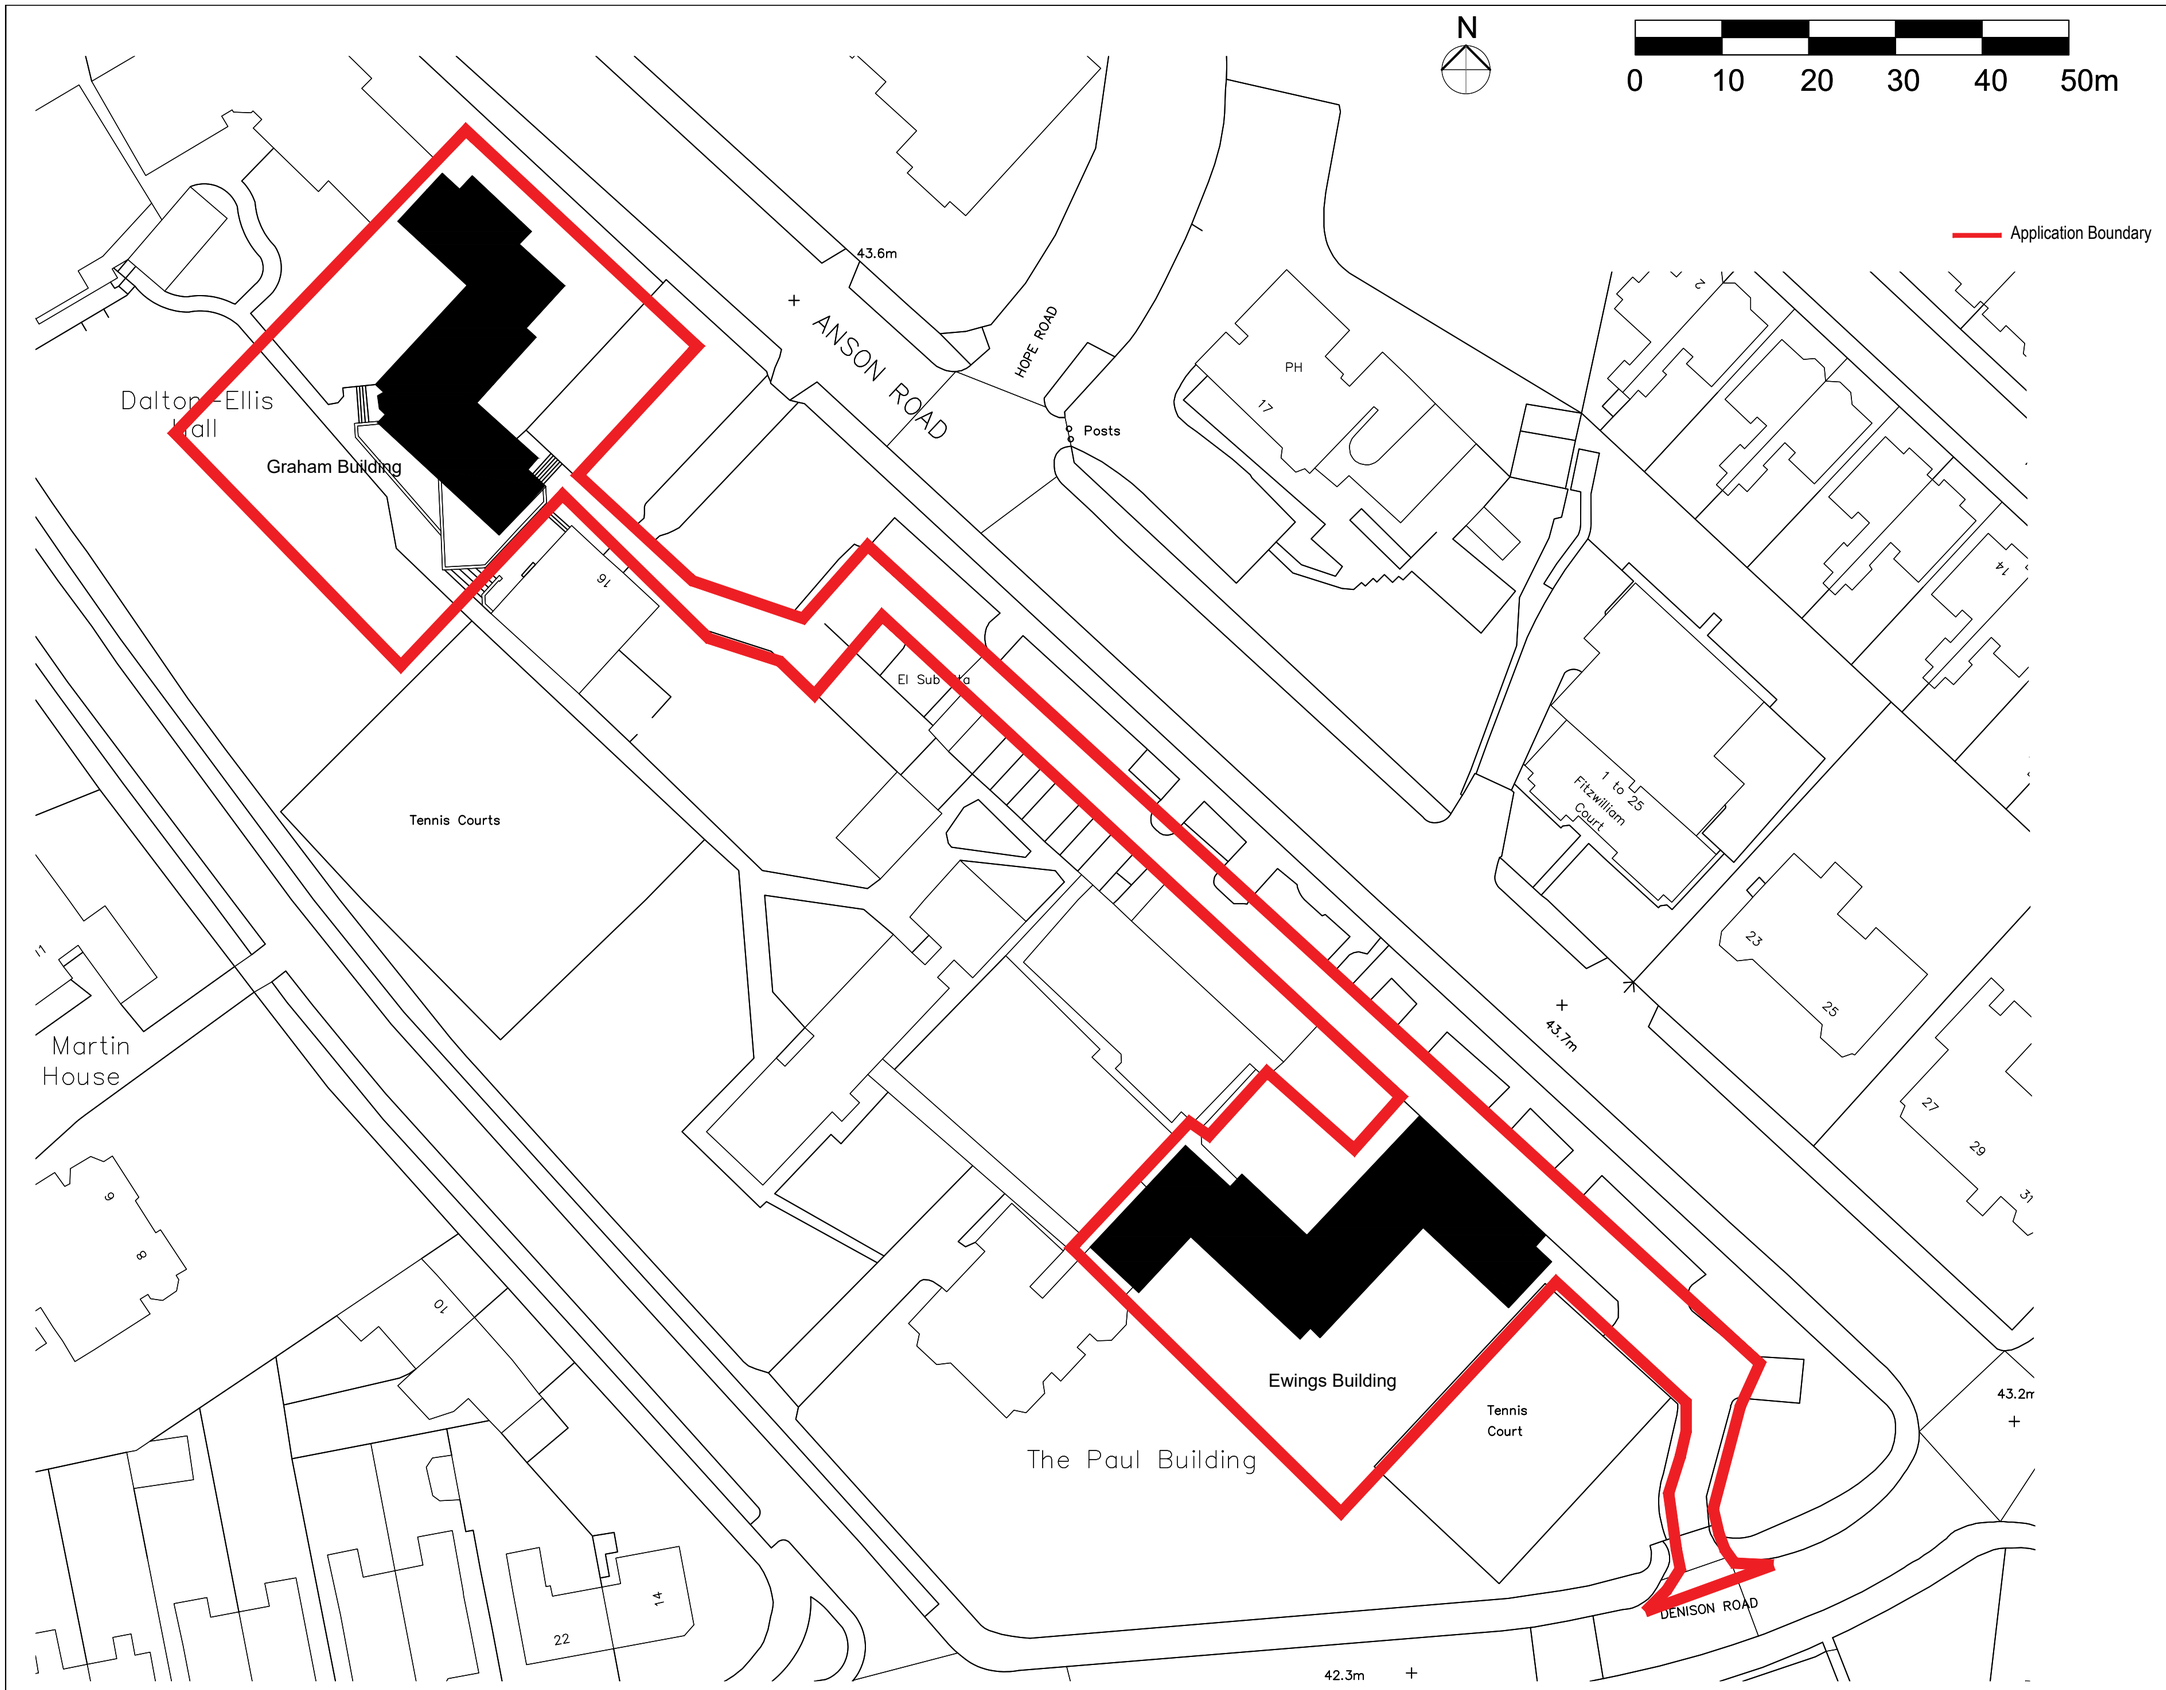

NOTES

1. DO NOT SCALE FROM THIS DRAWING.
2. ALL MEASUREMENTS ARE IN MILLIMETRES UNLESS STATED OTHERWISE.
3. THIS DRAWING IS TO BE READ IN CONJUNCTION WITH THE SPECIFICATION AND ALL RELEVANT ARCHITECTURAL, ELECTRICAL, MECHANICAL AND STRUCTURAL DRAWINGS.

Rev	Description	By	Date	Chk'd	Auth

WILSON MASON

Wilson Mason LLP
Upland House
Spring Lane
Samlesbury
Preston
PR5 0UX

Drawing Status

Project
Graham & Ewings Refurbishment

Building Name

Sub Site Name
Dalton Ellis Hall
Site Name
Victoria Park

Drawing Title
Existing Site Plan

PM	Drawn	Checked	Authorised
G&T	--	--	--
Scale	Date	Date	Date
1:500 @A2	--/--/--	--/--/--	

Drawing No.
6704 L(00) 010

Revision
--