

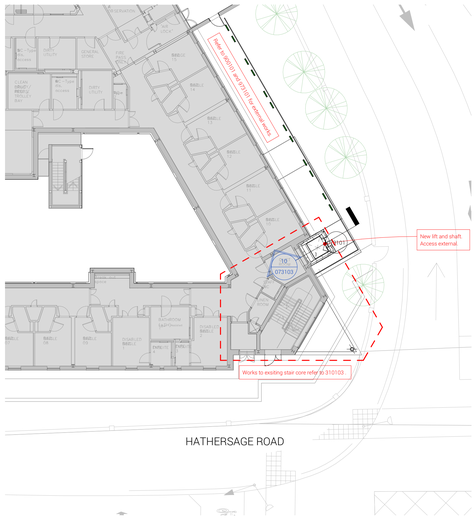



New Lift - Location Plan
1 : 200

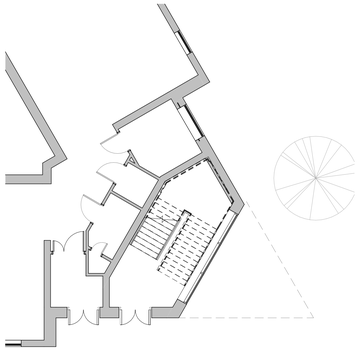


00 - Proposed Lift Shaft - Existing Plan
1 : 100

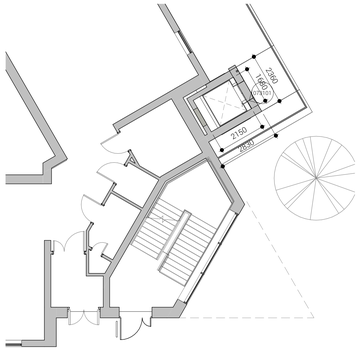


00 - Proposed Lift Shaft - Proposed Plan
1 : 100

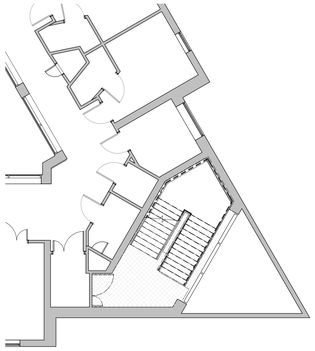


01 - Proposed Lift Shaft - Existing Plan
1 : 100

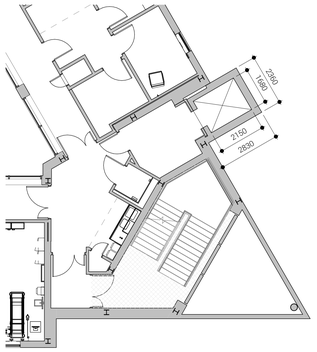


01 - Proposed Lift Shaft - Proposed Plan
1 : 100

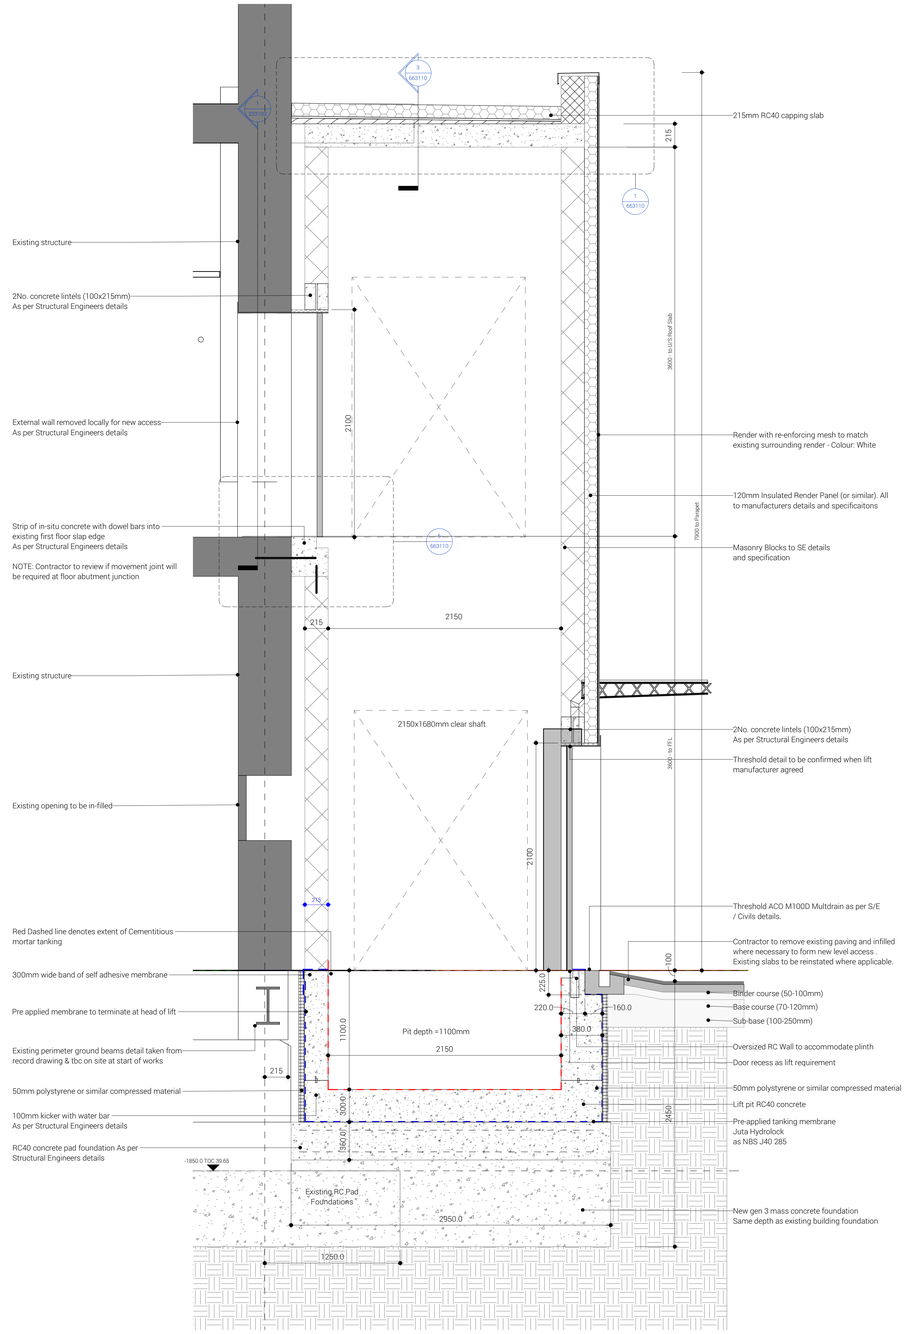


Proposed Lift
1 : 20

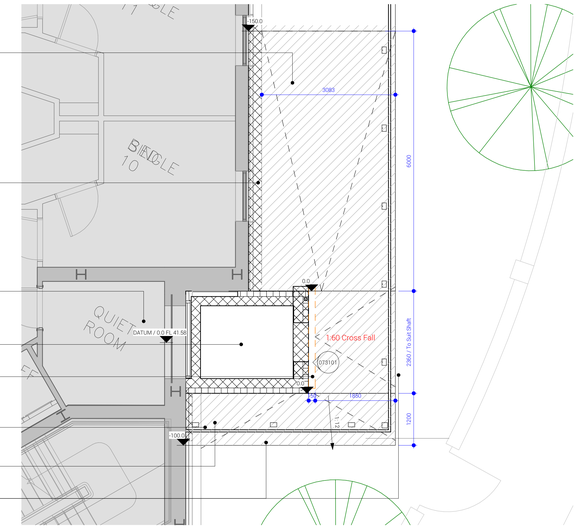

External Works - Proposed
1 : 50

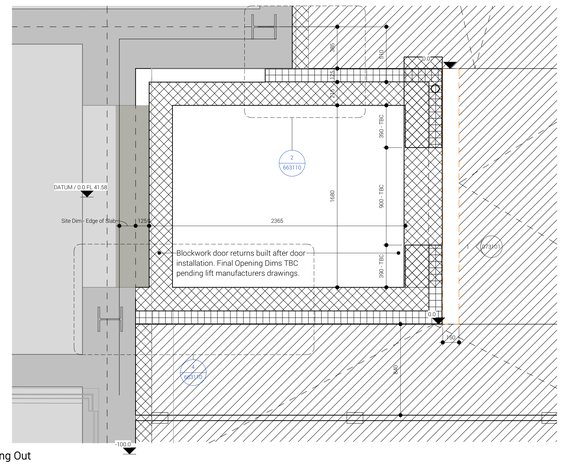

Proposed Lift - GA Setting Out
1 : 20

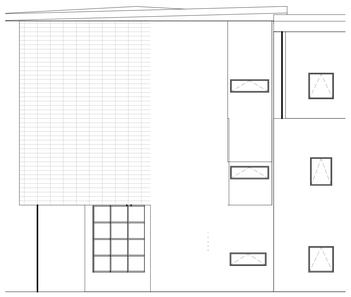

Existing East Elevation
1 : 100



Proposed East Elevation
1 : 100



Existing South Elevation
1 : 100



Proposed South Elevation
1 : 100

GENERAL NOTES:

DAY Architectural Ltd accepts no responsibility for any costs, losses or claims whatsoever arising from these drawings, specifications and related documents unless there is full compliance with the Client or any unauthorised user of the following.

1 All boundaries, dimensions and levels are to be checked on site before construction and any discrepancies reported to the Architect / Designer.
2 Partial Service: Any discrepancies with site or other information is to be advised to the Architect / Designer and direction and / or approval is to be sought before the implementation of the detail.
3 Block and site plans are reproduced under license from the Ordnance Survey.
4 Do not scale this drawing.
5 For the purpose of coordination, all relevant parties must check this information prior to implementation and report any discrepancies to the Architect / Designer.

REV	DESCRIPTION	DATE	REV BY
P1	Drawing issued for NMA	26.08.2022	GAB

CLIENT: Manchester University Hospital NHS Foundation Trust

PROJECT: SARC - Level 1 Peter Mount Building

DRAWING: SARC - Proposed Lift

SCALE: As indicated @ A0

FIRST ISSUED: 26/08/22

PROJECT	CLIENT REF	DRAWN BY	CHECKED BY
1117-20	MUHFT	JPI	GAB

ORIGIN	VOLUME	LEVEL	TYPE	ROLE	NUMBER	REVISION
DAY	XX	01	DR	A	073103	P1

SUITABILITY: PLANNING

Information contained on this drawing is the sole copyright of DAY Architectural Ltd. and is not to be reproduced without their permission.

DAY Architectural Ltd.
Studio 1, Lancaster Buildings
77 Deansgate, Manchester, M3 2BW
T: 0161 834 9703
W: www.day-architectural.com