
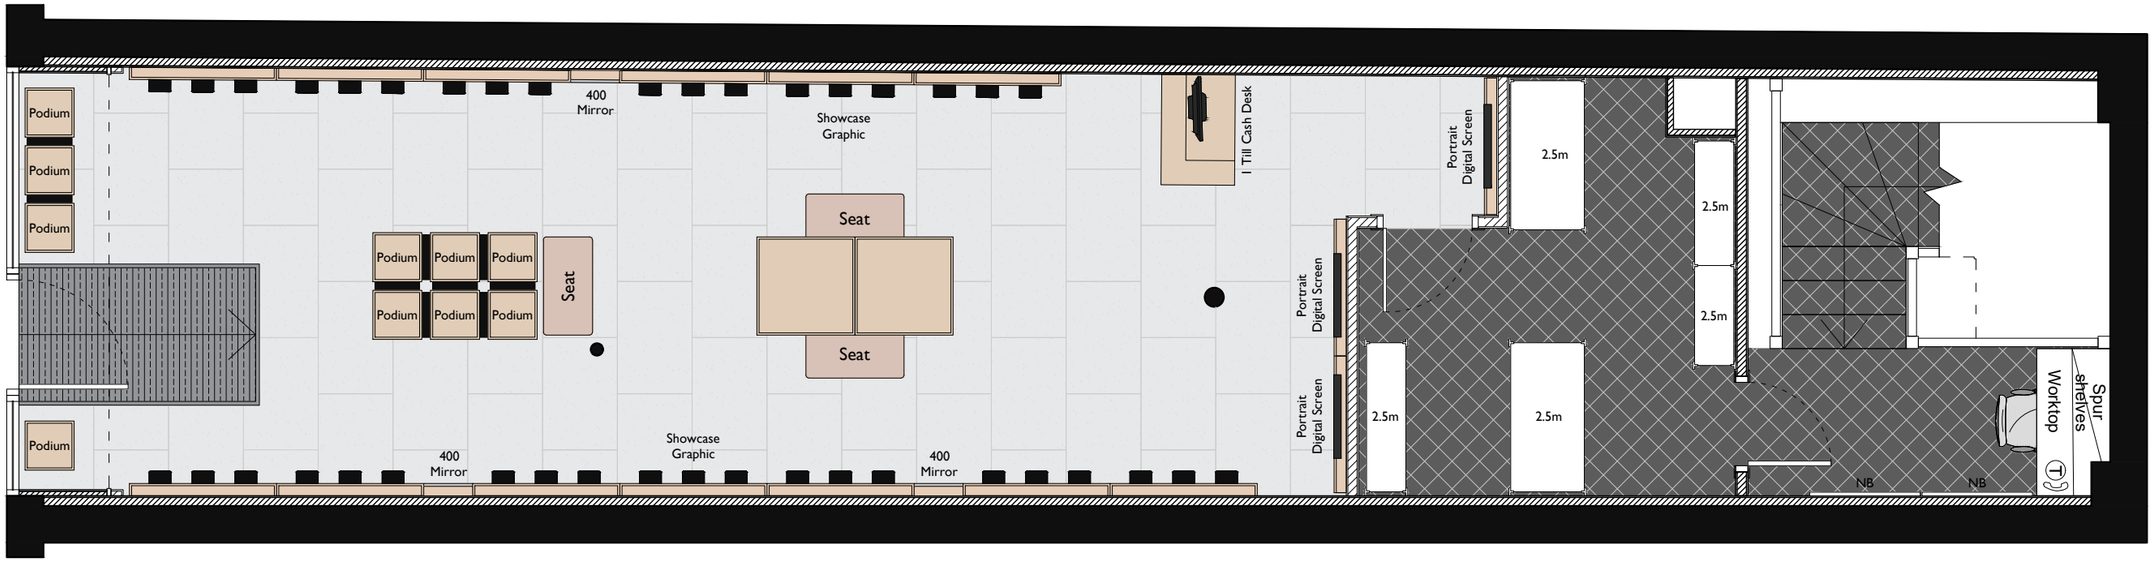


GROUND FLOOR GENERAL ARRANGEMENT PLAN

(1:50 @ A3)

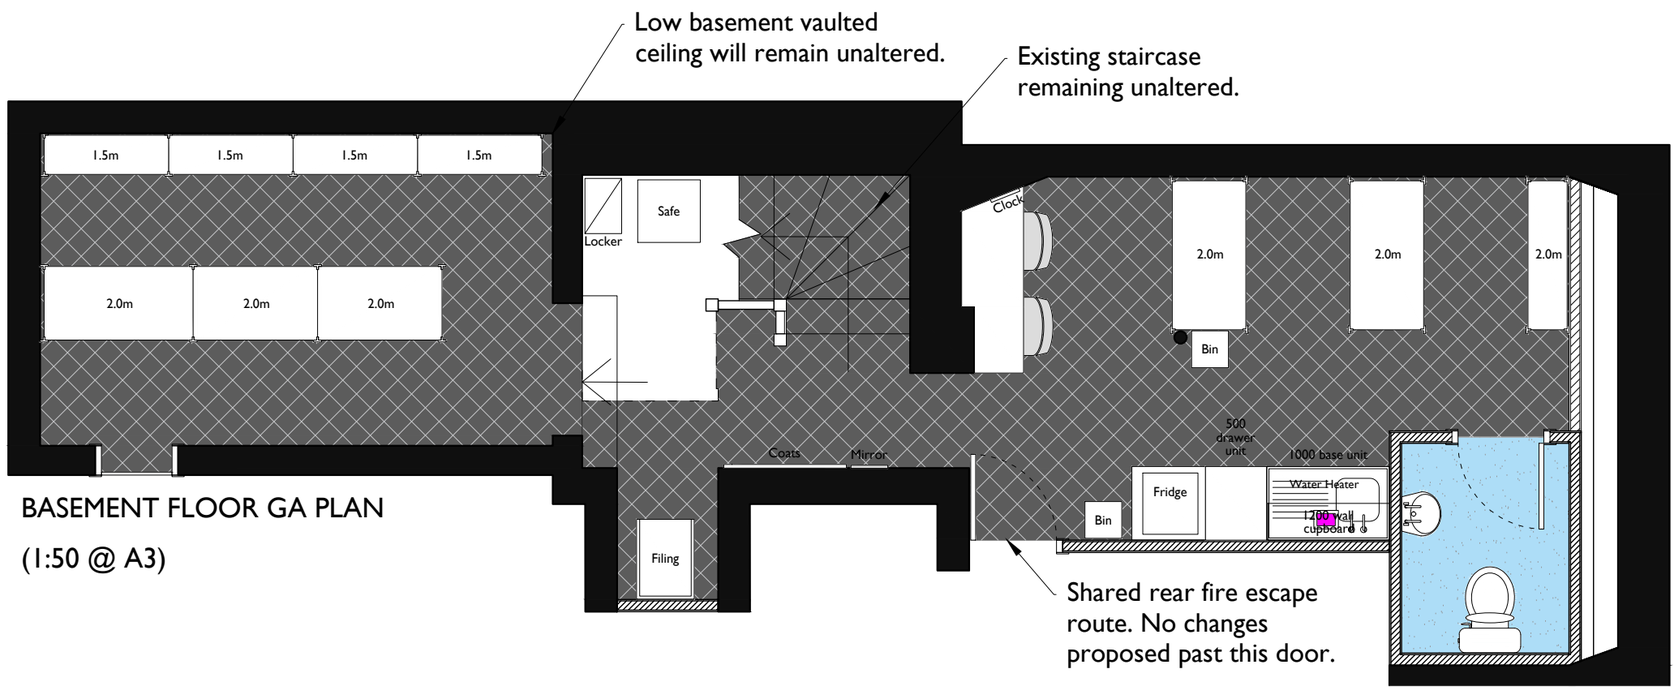

BASEMENT FLOOR GA PLAN

(1:50 @ A3)

CAPACITIES		
	Target Display Capacity	As Drawn
Mens	55	63
Womens	40	51
Kids	20	24
Totals	115	138
Stock	**1,300 pairs**	**1,625 pairs**

HEIGHTS	
	(mm)
Sales Area Ceiling	2557
Wall Bay Height	2500
Back of House Structural Ceiling	2100
Racking	2500 & 2000

AREAS	
	(sq.m)
Sales Area	39
Stock Room	41

REVISIONS		
Revision	**Date**	**Initials**
Rev A	**20.04.22**	**GB**
Updated following survey. Added staff area.		
Rev B	**15.06.22**	**GB**
Updated to construction issue.		
Rev C	**07.07.22**	**GB**
Updated following marketing feedback.		
Rev D	**28.07.22**	**GB**
Added revenue items to plan & adjusted kitchen units.		
Rev E	**18.08.22**	**GB**
Added additional annotation.		

SCALE

0 1:50 2000

Clarks

SHOEMAKERS SINCE 1825

GENERAL ARRANGEMENT PLANS

CONSTRUCTION ISSUE

56 King Street
Manchester
M2 4LY

Designer:	GB
Date:	15.03.22
Scale:	1:50 at A3
Drawing Number:	ORIG/22/01
Revision:	E

40 High Street | Street | Somerset | BA16 0EQ | Tel: 01458 443131 | Fax: 01458 448320 | This design and copyright remains the property of Clarks | C & J Clark International Limited trading as Clarks | Registered office; 40 High Street, Street, Somerset | Registered number; 141015 London
All dimensions and levels must be checked by the contractor on site before any work is put in hand | Only figured dimensions and levels are to be worked to | All discrepancies are to be referred to the designer for instructions | All works to be carried out in strict accordance with CJCP standard details, specification, A/C specification, electrical specification and CDM procedures | Fire alarm system to be installed to BS5839 Part 1, 2017 - L1