
GROUND FLOOR
EXISTING

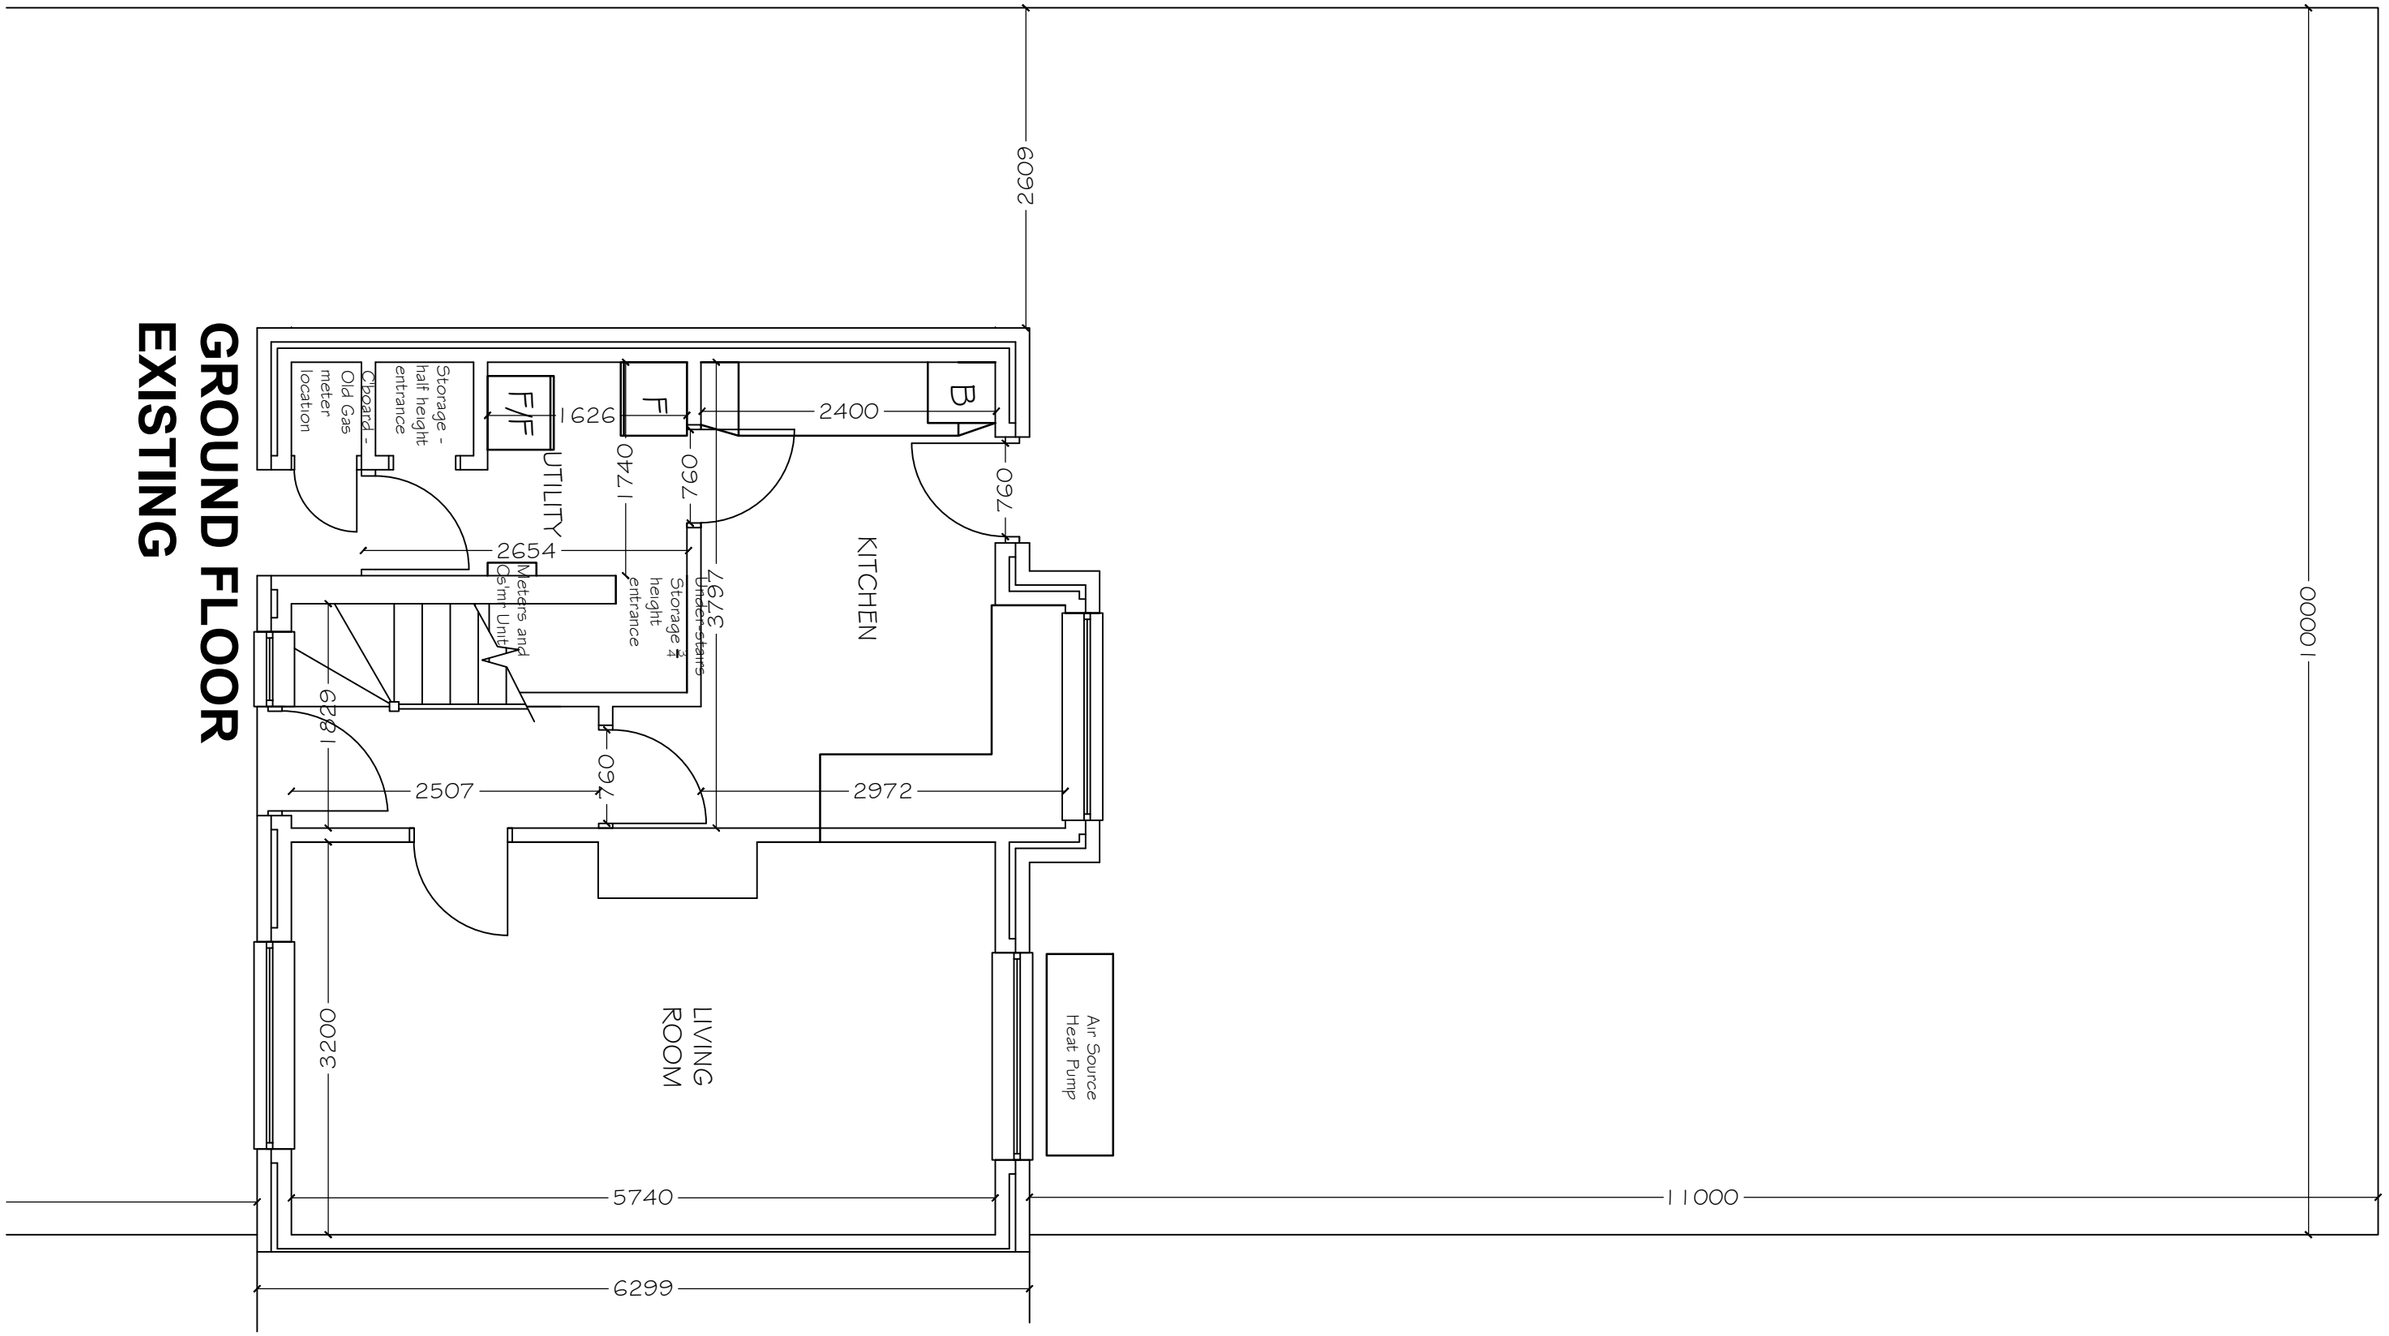

Address: 8 Jurby Avenue M9 6NG	Contact details: Heather 07787035831	
DWG: Exisiting Ground Floor Plan		Revision:
Scale: 1:50 @ A3L	Date: September 2022	Drawn By: KS

Northwards Housing
North Manchester's Council Homes