LUMINAIRE SCHEDULE - THORLUX LIGHTING

LUMINAIRE REF	LUMINAIRE TYPE
RL1	RL19110SS REALTA HIGH PERFORMANCE SMARSCAN SURFACE MOUNTED EXTERIOR LUMINAIRE C/W POLYCARBONATE COVER & AREA DISTRIBUTION OPTIC - (20W LED 4000K)
RL1-E	WRL19110SS REALTA HIGH PERFORMANCE SMARSCAN COLUMN MOUNTED EXTERIOR LUMINAIRE C/W POLYCARBONATE COVER, AREA DISTRIBUTION. (20W LED 4000K EMERGENCY)
RL2-E	WRL19111SS REALTA HIGH PERFORMANCE SMARSCAN EXTERIOR LUMINAIRE C/W POLYCARBONATE COVER, AREA DISTRIBUTION. (34W LED 4000K EMERGENCY)
RL3	RL19069SS REALTA HIGH PERFORMANCE SMARSCAN SURFACE MOUNTED EXTERIOR LUMINAIRE C/W POLYCARBONATE COVER & AREA DISTRIBUTION OPTIC - (8W LED 4000K)
RL3-E	WRL19069SS REALTA HIGH PERFORMANCE SMARSCAN SURFACE MOUNTED EXTERIOR LUMINAIRE C/W POLYCARBONATE COVER & WIDE DISTRIBUTION OPTIC - (8W LED 4000K EMERGENCY)

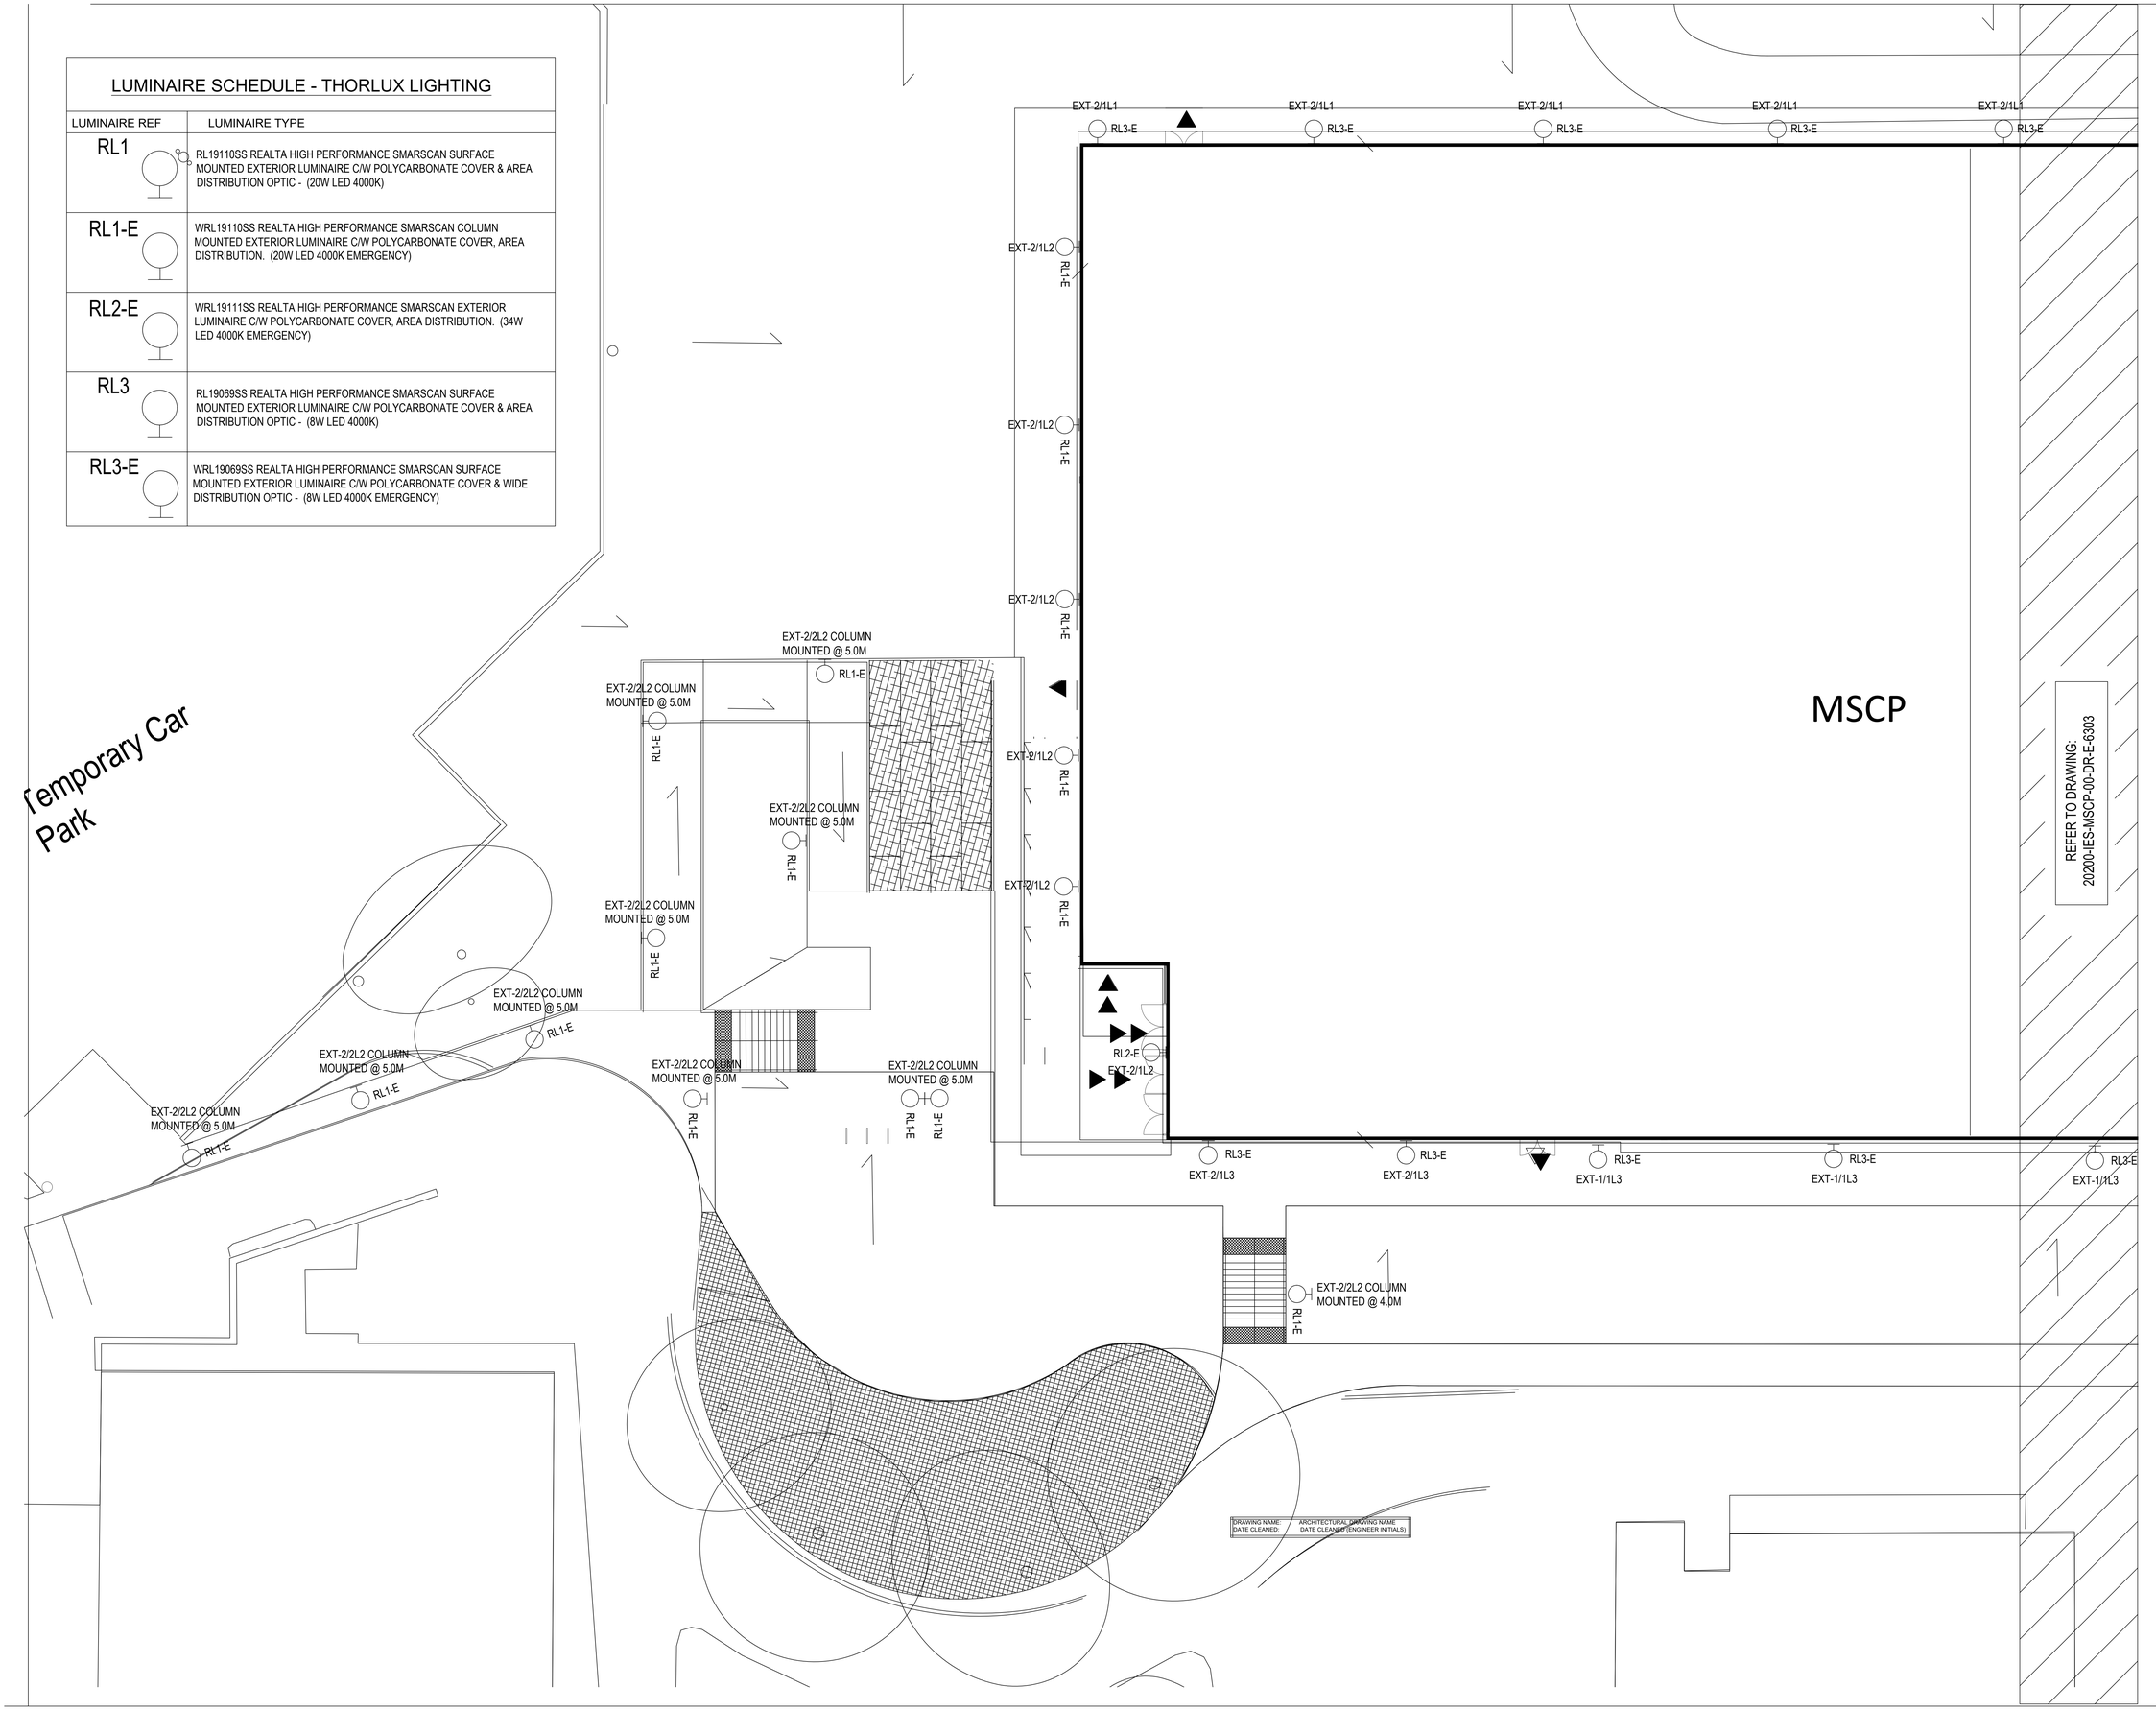

LIGHTING NOTES

1. PERIMETER,WALKWAY & ROOF LIGHTING CONTROLS TO BE PHOTOCELL WITH TIMECLOCK OVERRIDE.

REV.	DESCRIPTION	DATE	DRW.	CHK.
C02	Stage 5 - Legend Updated	11/07/22	RW	JS
C01	Stage 5 - For Construction	09/05/22	RW	JS
W01	Internal QA check	30/05/22	RW	JS
P01	Stage 4 ISSUE	11/02/22	AA	DEH

Manchester University NHS Foundation Trust

APPOINTED PARTY LOGO/INFORMATION

MORGAN SINDALL | Imtech

PROJECT: NMGH - MSCP

TITLE: General and Emergency Lighting - External Layout Sheet 1 of 2

STATUS	PURPOSE OF ISSUE	
S4	FOR CONSTRUCTION	
DRAWN BY: AA	CHECKED BY: DEH	DATE: 11/02/2022
SCALE (@A0): 1:100	PROJECT NUMBER: 20200	
FILE DRAWING NUMBER: 20200-IES-NM110-00-DR-E-6302		REV.: C02