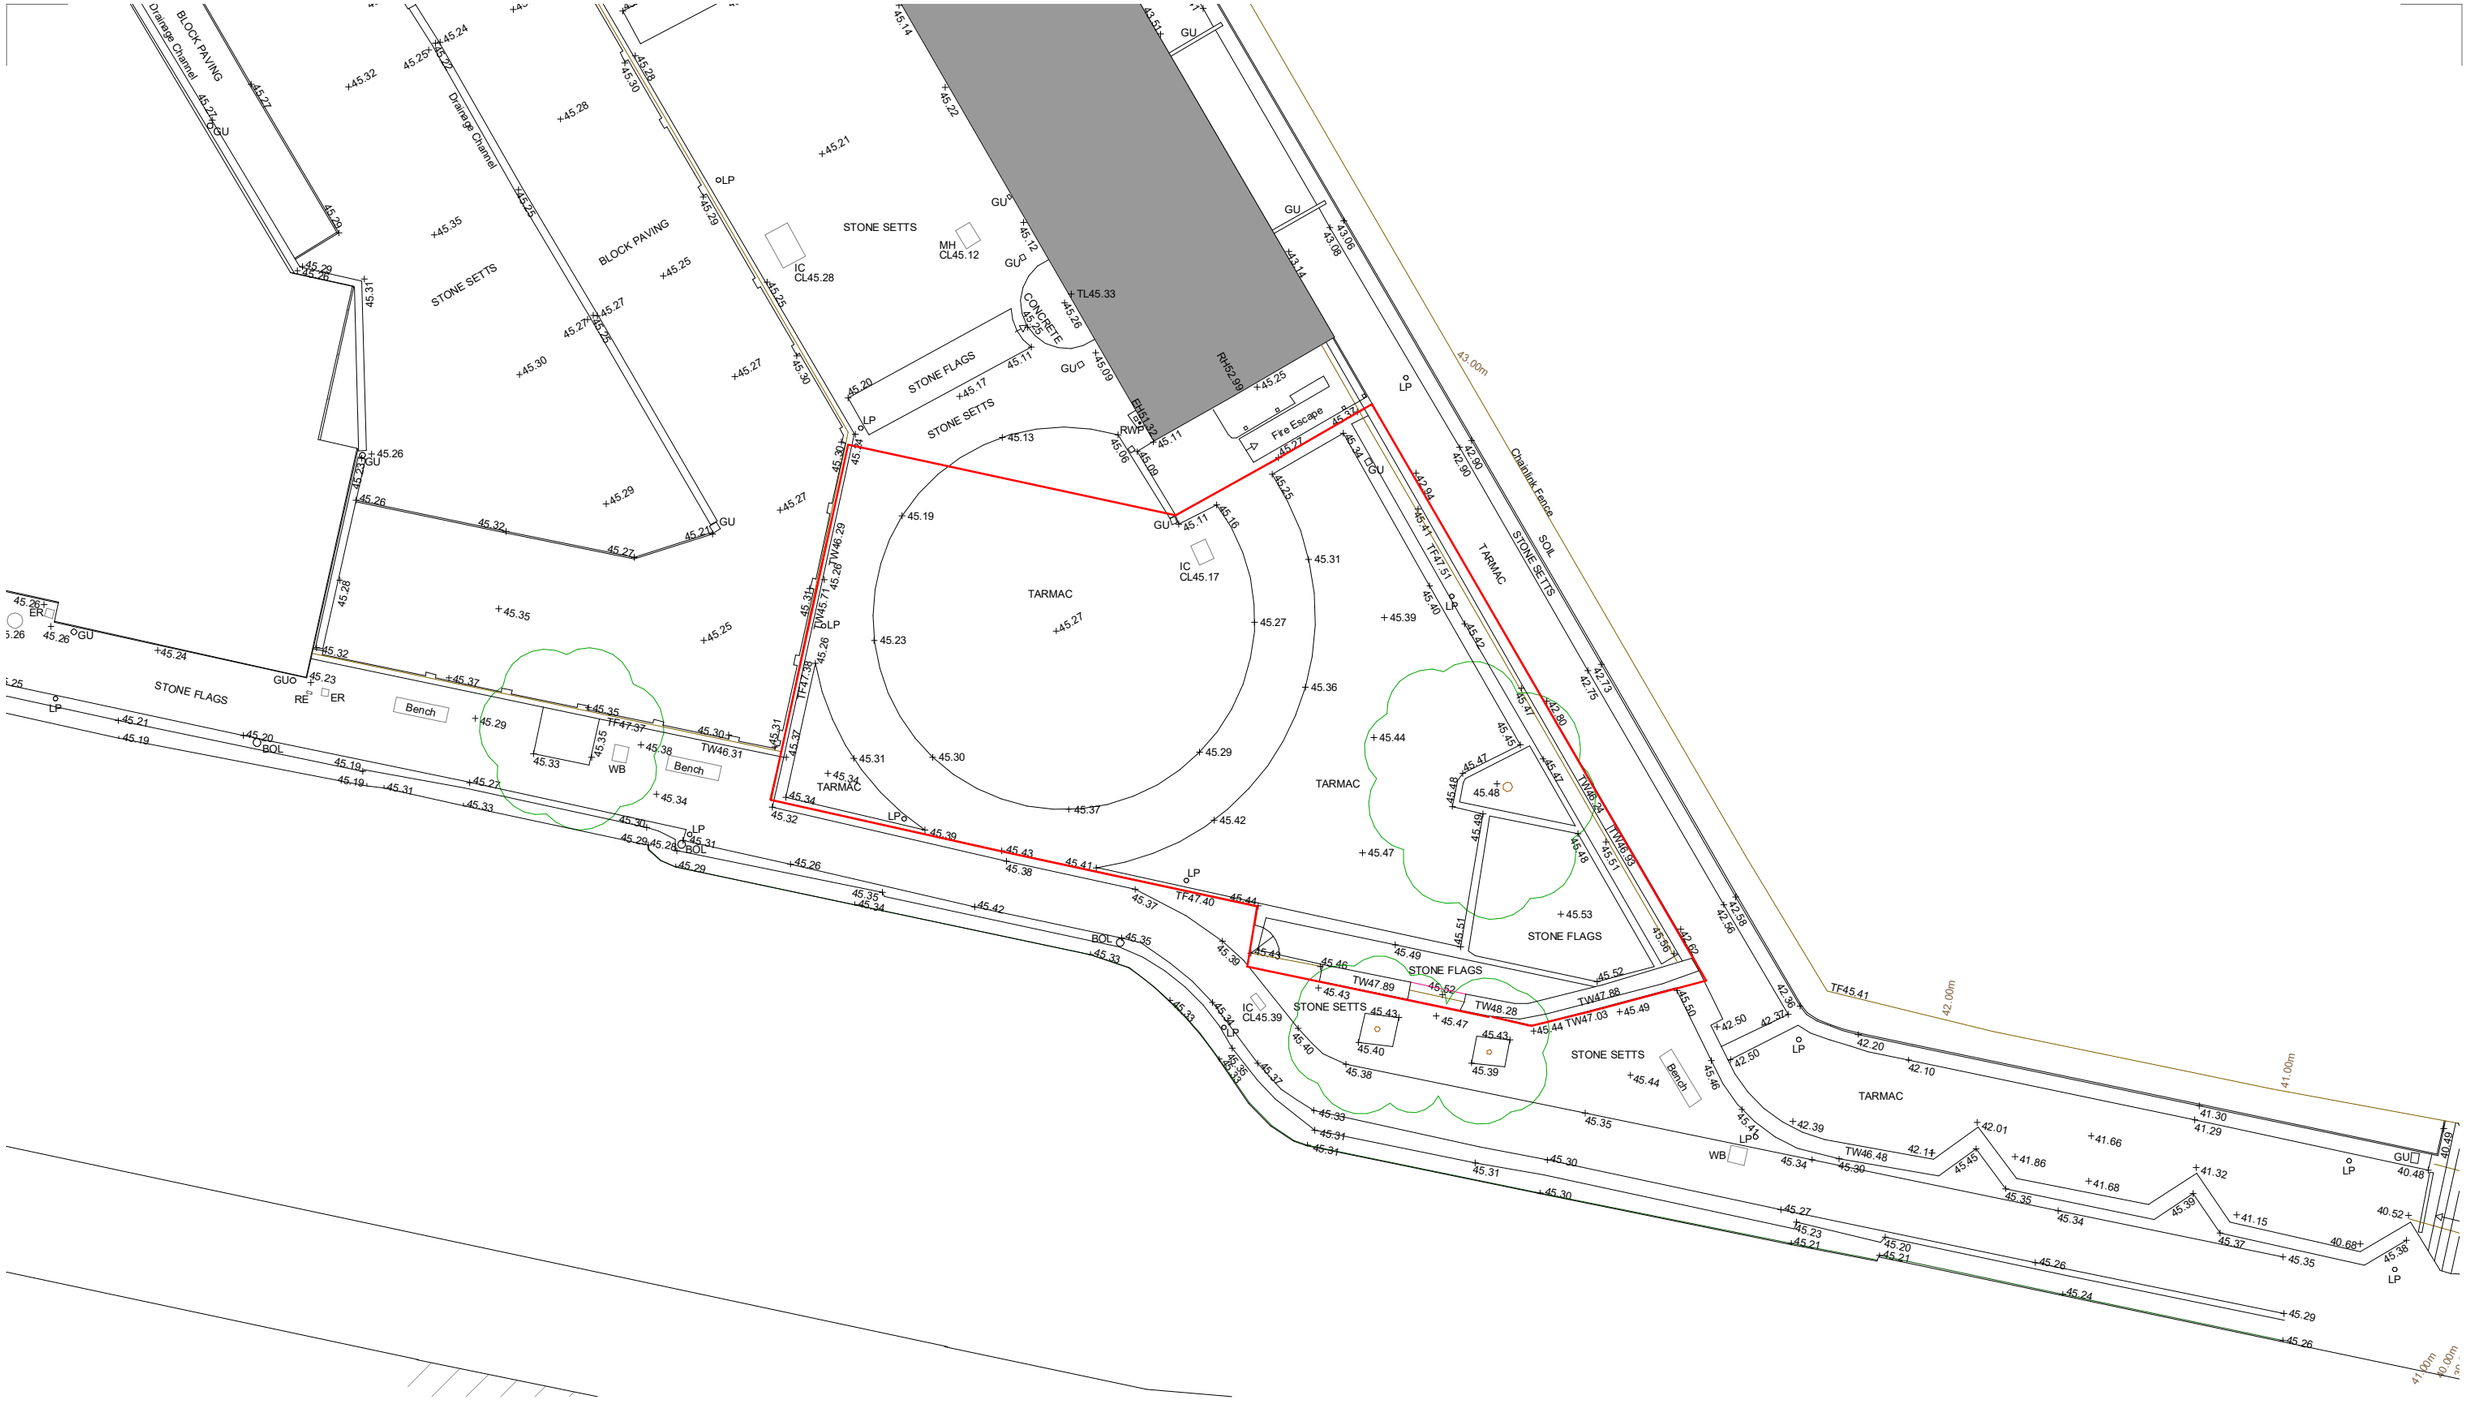

0 2.0 4.0 6.0 8.0 10.0 12.5m

NORTH

The copyright of this drawing is vested with Corstorphine + Wright Ltd and must not be copied or reproduced without the consent of the company.

Rev.	Description	Date	Drawn	Chk.
P4	UPDATED FOLLOWING CLIENT REVIEW	25.11.21	FG	DTC
P3	PLANNING ISSUE	02.11.21	FG	DTC
P2	SITE BOUNDARY UPDATED FOLLOWING RECEIPT OF TITLE INFORMATION	15.10.21	FG	DTC
P1	DRAFT ISSUE	01.09.21	FG	DTC

Client
Victor (M1) Limited

Project
PARADISE MEWS,
MANCHESTER

Drawing Title
EXISTING SITE PLAN

Drawing Status
PLANNING

Corstorphine & Wright

Manchester Studio
The Stables, Paradise Wharf, Ducie Street, Manchester, M1 2JN
0161 272 8100
corstorphine-wright.com

Drawing No.	Revision
20005-0301	P4

Drawn	Checked	Paper Size	Scale	Date
FG	DTC	A3	1 : 200	08/31/21