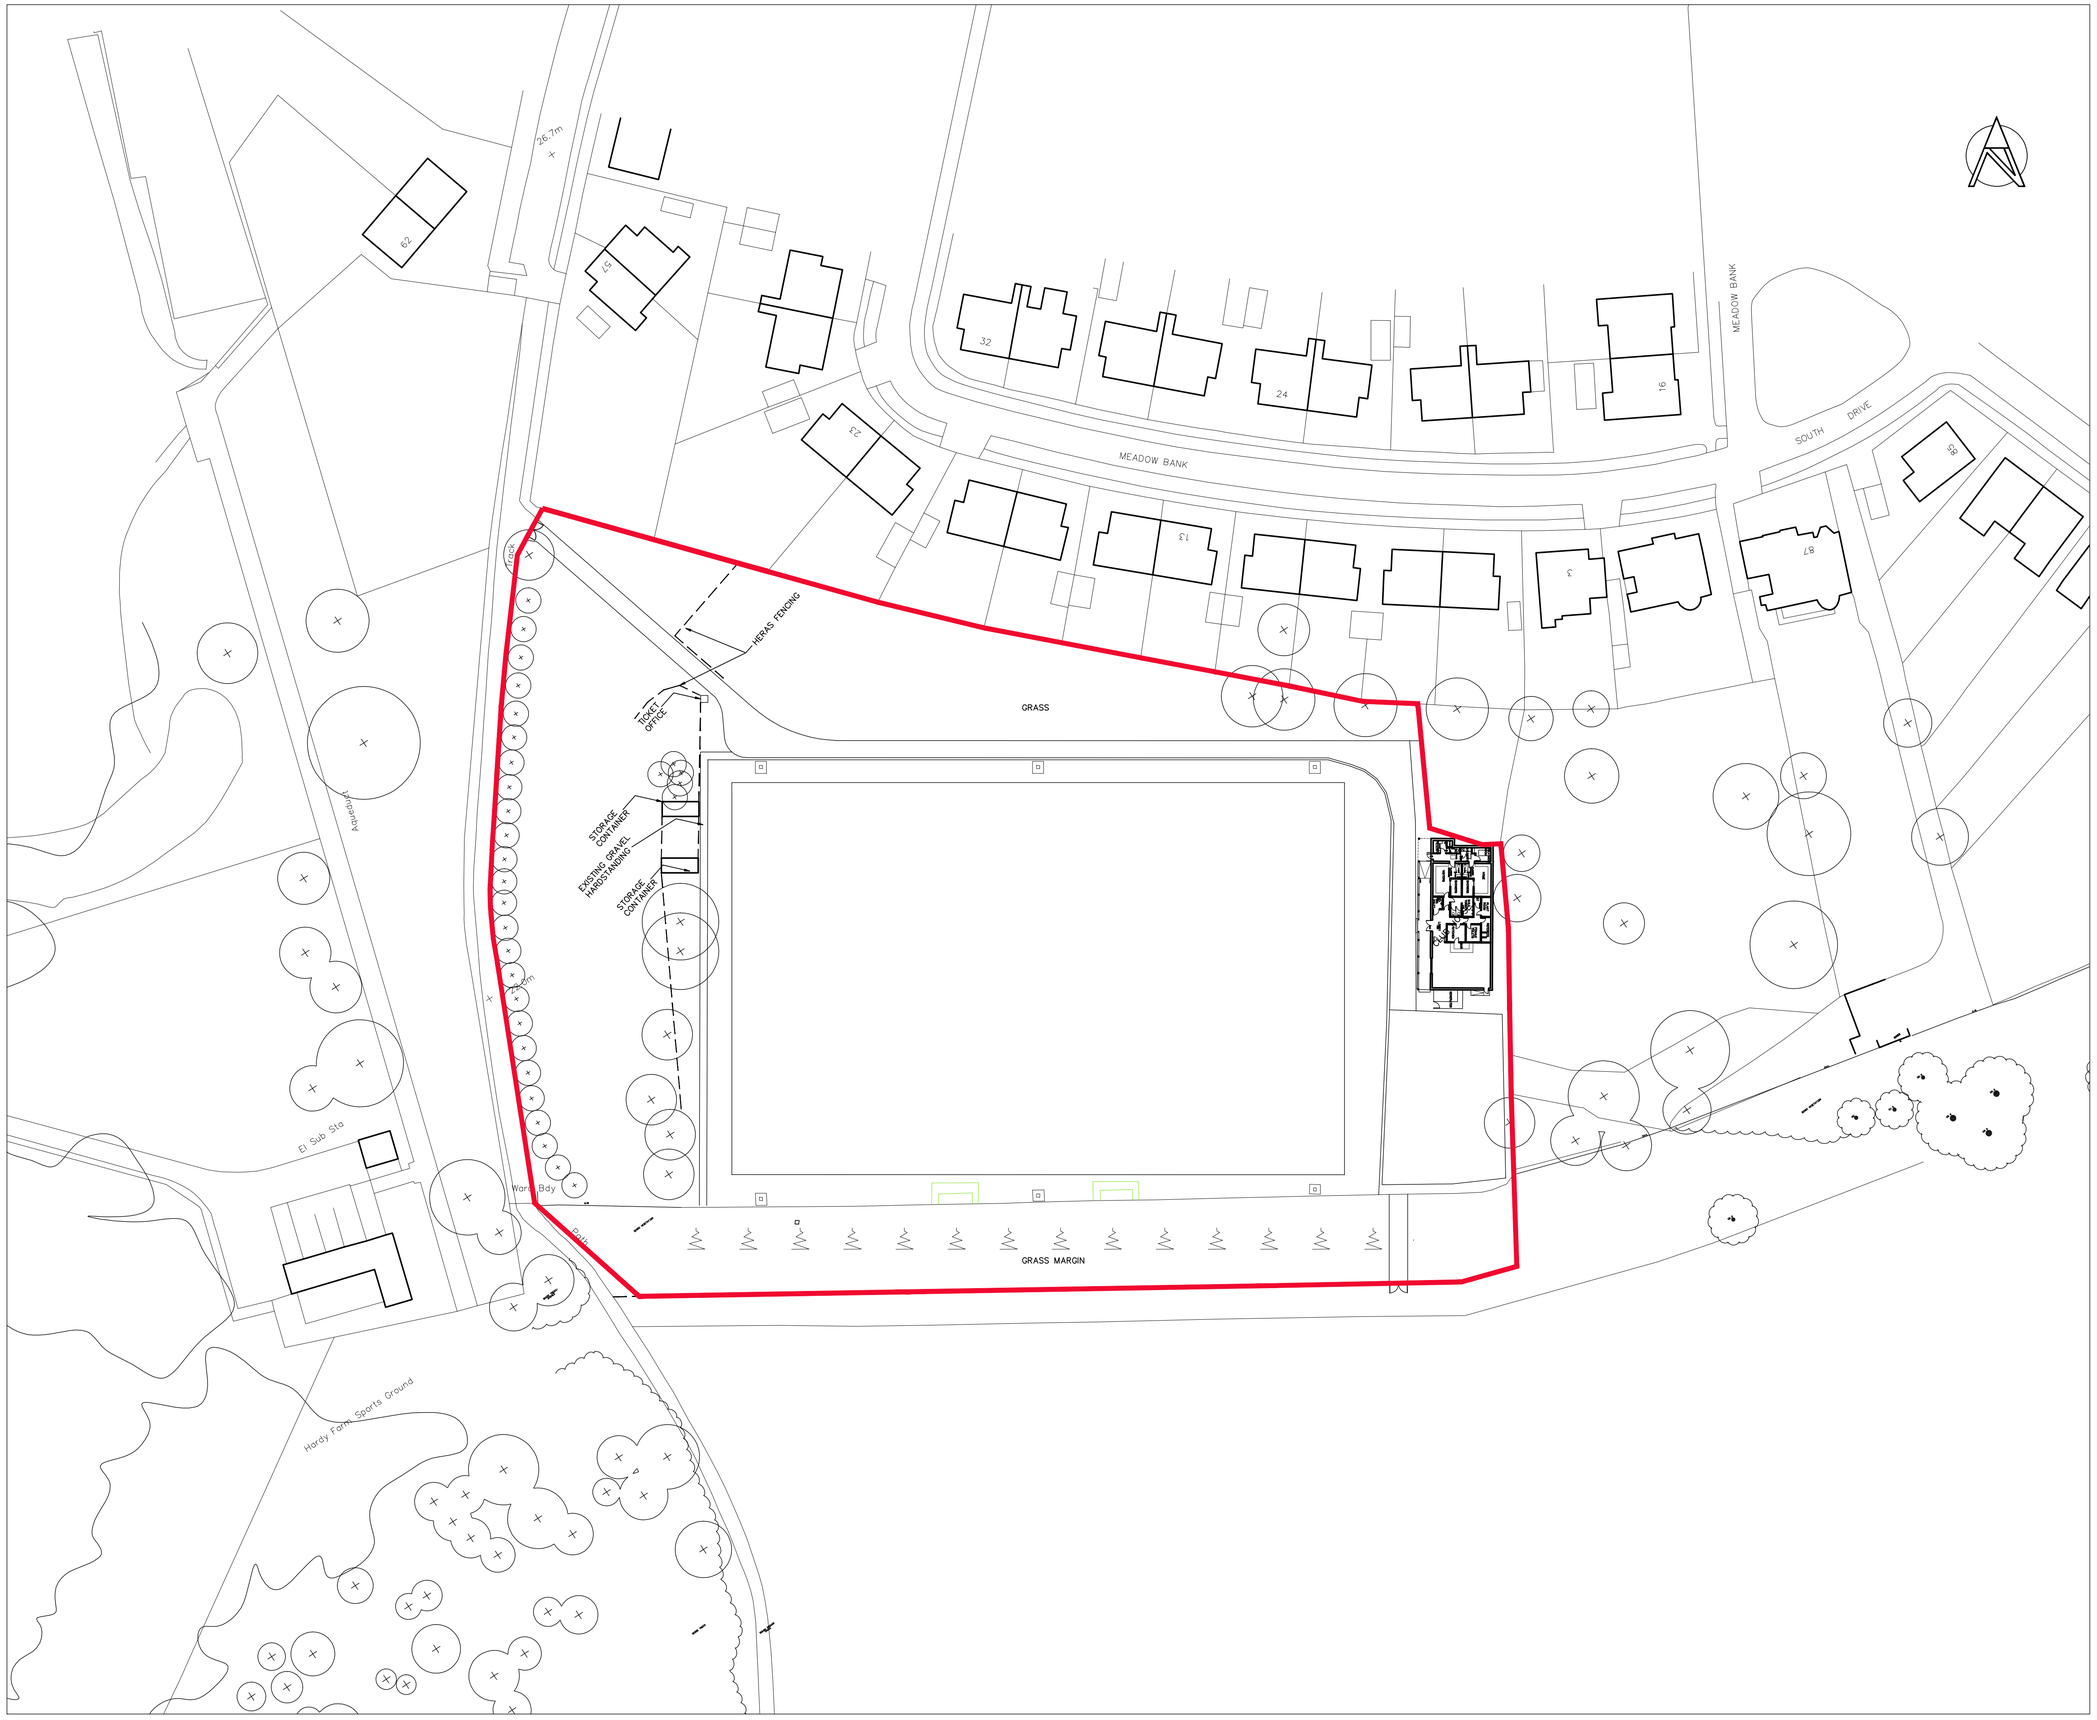


Notes.

- All dimensions to be checked on site.
- No dimensions to be scaled from this drawing unless otherwise stated.

Revision No.	Date.		Checked By	Revision By
A	27.01.12	EXISTING SITE PLAN AMENDED		BB

Byrom Clark Roberts

Architects • Surveyors • Engineers • Project Managers

Washbrook House Talbot Road Old Trafford M32 0FP
Tel : 0161 875 0600 Fax : 0161 875 0601

Omnia One West Bar Green Sheffield S1 2BT
Tel : 0114 275 7879 Fax : 0114 272 8954

First Floor Swan House Russell St Chester CH1 1RD
Tel : 01244 348 849 Fax : 01244 320783

Unit 2 Millwright 49 Byron Street Leeds LS2 7NA
Tel : 0113 388 8000 Fax : 0113 388 8001

© Byrom Clark Roberts Limited

Client.
WEST DIDSBURY AND CHORLTON A.F.C.

Project.
CLUB HOUSE EXTENSION AND EXTERNAL WORKS

Drawing Title.
LOCATION PLAN

Scale.	Date.	Drawn.	Check.
1:500 @A1	11.11	SLW	

Job No.	Drawing No.	Rev.
51/2011/0647	01	A