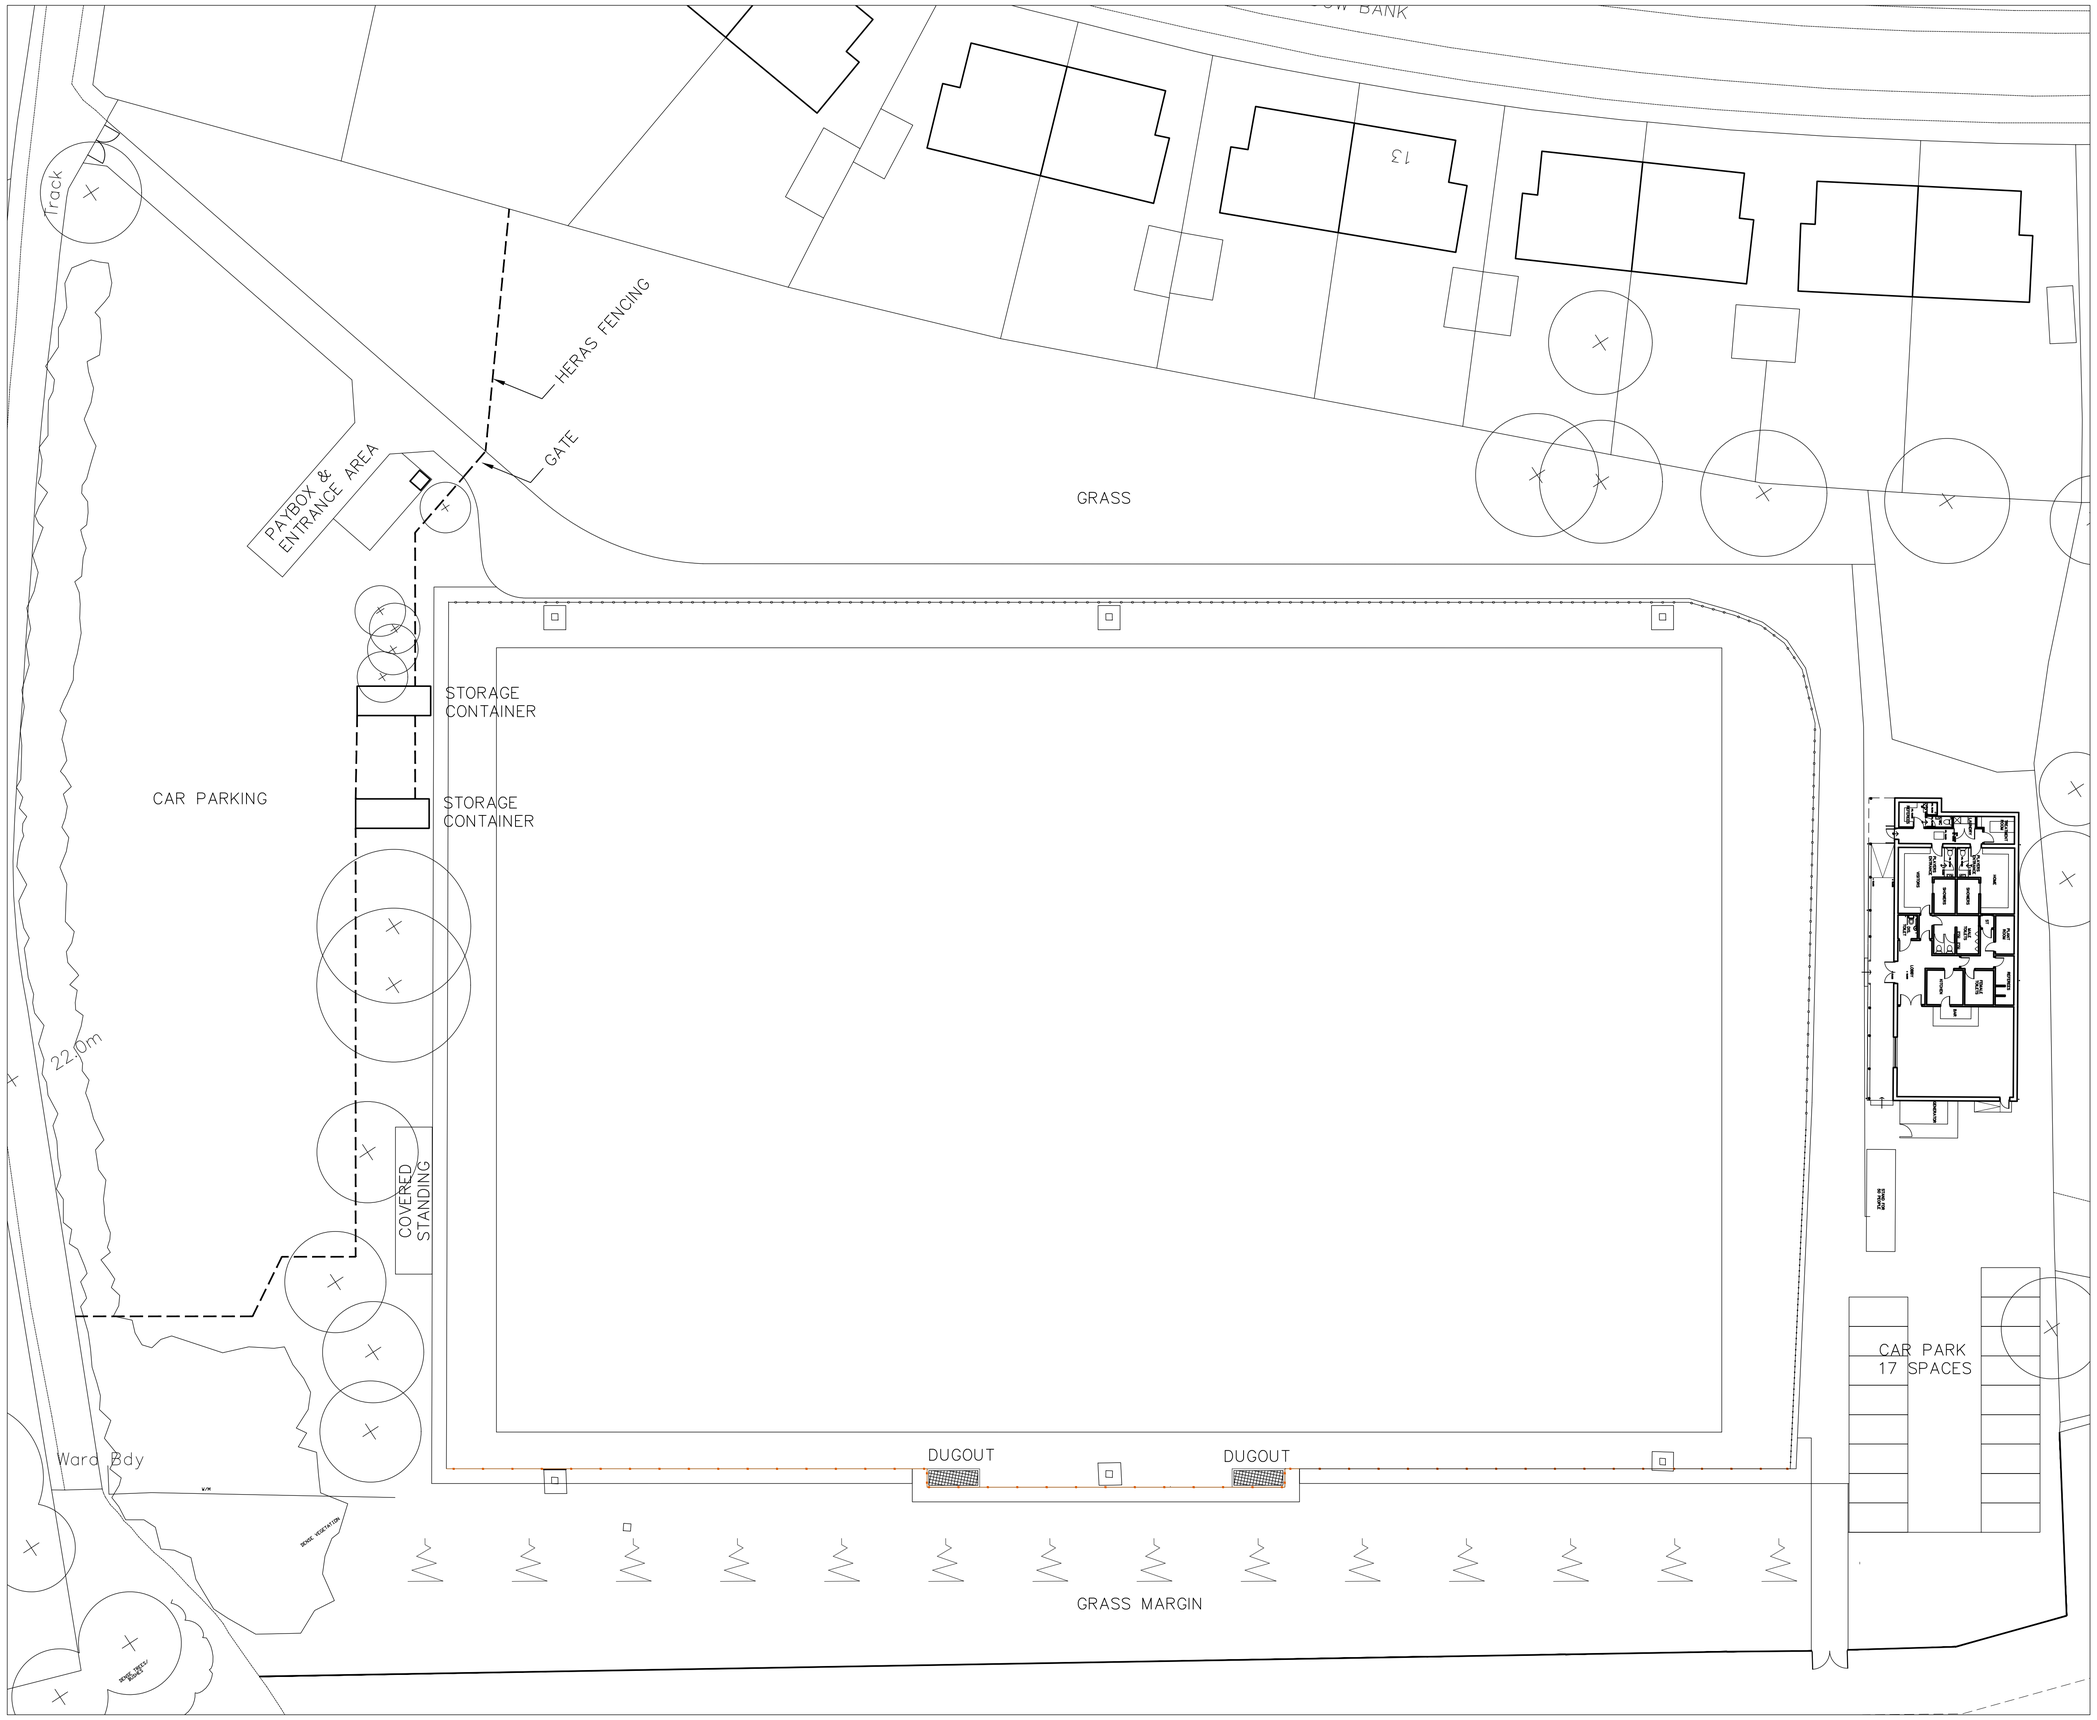


Notes.

- All dimensions to be checked on site.
- No dimensions to be scaled from this drawing unless otherwise stated.

Revision No.	Date		Checked By	Revision By

BYROM CLARK ROBERTS

ARCHITECTS / SURVEYORS / ENGINEERS

Washbrook House | Talbot Road | Old Trafford | Manchester | M32 0FP
0161 875 0600 | manchester@bcrnet.eu | www.byromclarkroberts.com
First Floor | Swan House | Russell Street | Chester | CH3 5AL
01244 348849 | chester@bcrnet.eu | www.byromclarkroberts.com
Unit 2 (Millwright) | 49 Byron Street | Leeds | LS2 7NA
0113 388 8000 | leeds@bcrnet.eu | www.byromclarkroberts.com

Client.
WEST DIDSBURY AND CHORLTON A.F.C.

Project.
CLUB HOUSE EXTENSION AND EXTERNAL WORKS

Drawing Title.
SITE PLAN AS EXISTING

Scale.	Date.	Drawn.	Check.
1:250 @A1	10.17	SLW	

Job No.	Drawing No.	Rev.
5117-0890	20	