
LEGEND	
SYMBOL	DESCRIPTION
*	13A UNSWITCHED SINGLE SOCKET OUTLET (* DENOTES REFERENCE)
*	13A SWITCHED SINGLE SOCKET OUTLET (* DENOTES REFERENCE)
* 2	13A SWITCHED TWIN SOCKET OUTLET (* DENOTES REFERENCE)
*	13A UNSWITCHED FUSED CONNECTION UNIT (* DENOTES REFERENCE)
*	13A SWITCHED FUSED CONNECTION UNIT (* DENOTES REFERENCE)
*	ROTARY TP&N ISOLATOR (* DENOTES REFERENCE)
*	TP&N ISOLATOR (* DENOTES REFERENCE)
TV	TELEVISION OUTLET
*	DISTRIBUTION BOARD TP&N (* DENOTES REFERENCE)
* TOU	BUSBAR TAP OFF UNIT (* DENOTES REFERENCE)
*	SINGLE RJ45 DATA OUTLET (* DENOTES REFERENCE)
2 *	TWIN RJ45 DATA OUTLET (* DENOTES REFERENCE)

ABBREVIATIONS	
AC	ACCESS CONTROL
AIRC	AIR CONDITIONING UNIT
AW	ABOVE WORKTOP
BS	BRANCH SELECTOR
CL	CLEANERS SOCKET
CM	COFFE MACHINE
DAR	DISABLED ALARM RESET UNIT
DR	DISABLED REFUGE
DW	DISH WASHER
EF	EXTRACT FAN
FCU	FAN COIL UNIT
FF	FRIDGE FREEZER
FR	FRIDGE
HL	HIGH LEVEL (SOFFIT MOUNTED)
LL	LOW LEVEL (450mm AFFL)
MC	METAL CLAD
MCI	METALLIC CAST IRON
MW	MICROWAVE
P	PRINTER
REF	REFRIGERATED DROP IN WELL
PR	PROJECTOR
SF	SANIFLO UNIT
TL	TELEPHONE
TV	TELEVISION SCREEN
WH	WATER HEATER
WHI	WHITE PLASTIC
ZT	ZIP TAP

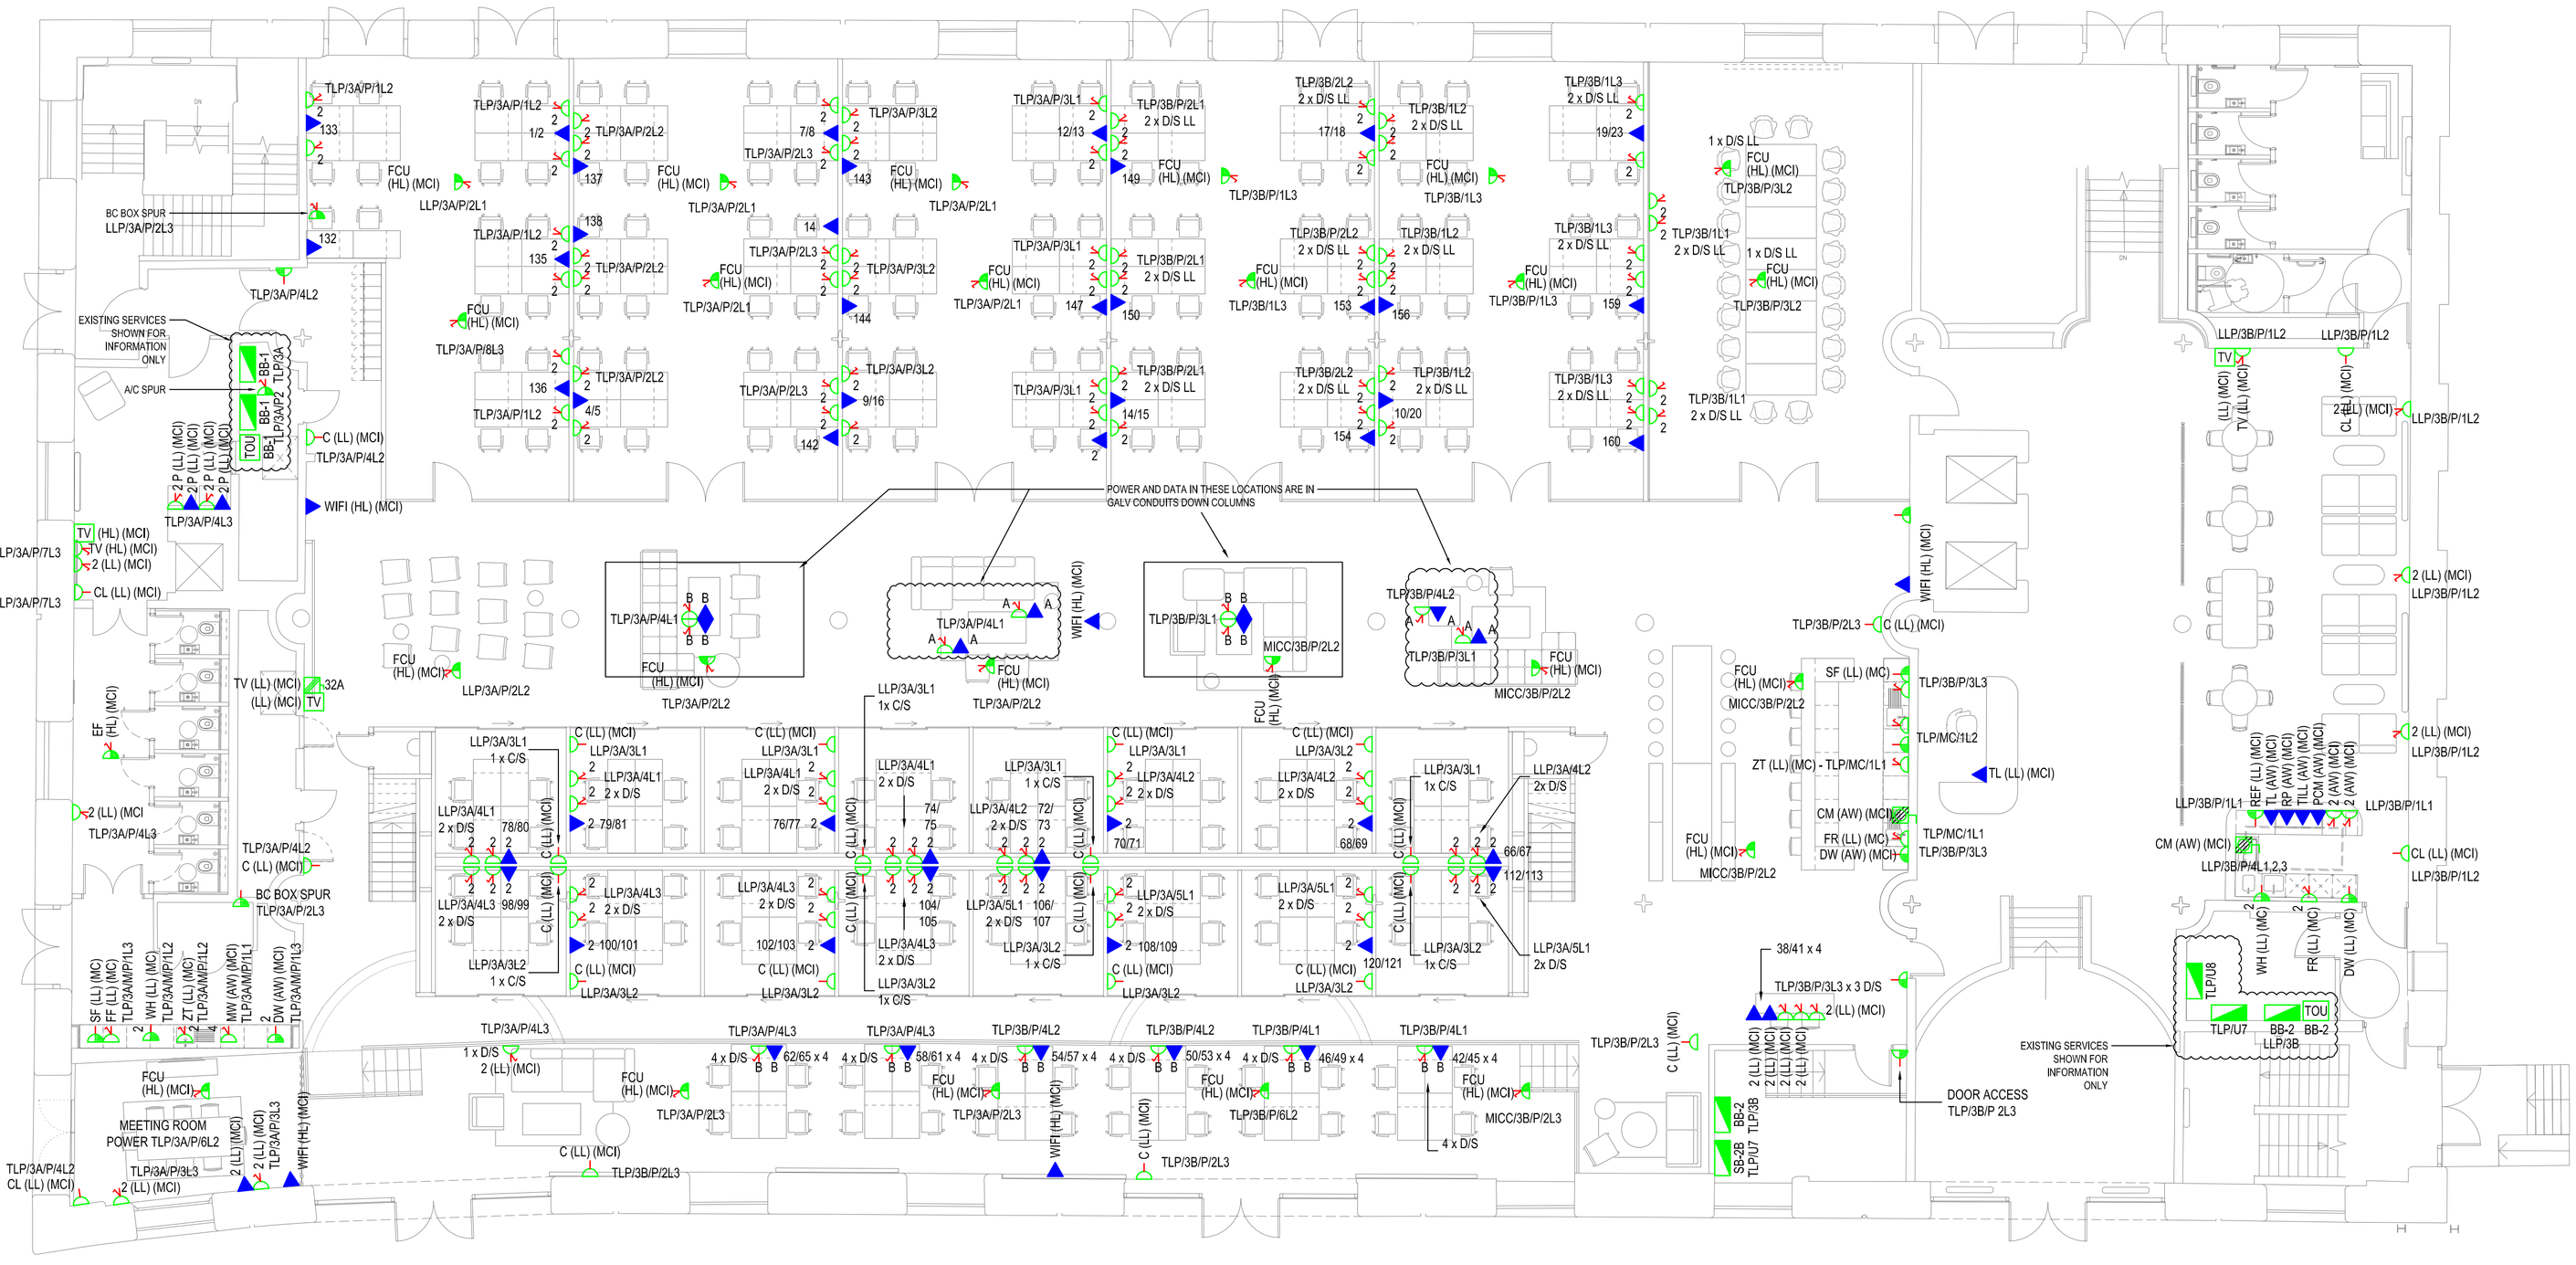

AS FITTED DRAWING

Revisions	Description	Ref	Eng	Date

HAYVERN ELECTRICAL LTD
• INDUSTRIAL • COMMERCIAL • DOMESTIC

56 QUEEN STREET, FARNWORTH, BOLTON, 01204 579975

Client	MANCHESTER QUAYS LTD
Project Title	THE BONDED WAREHOUSE, PHASE 2
Drawing Title	LEVEL 3 SMALL POWER AND DATA LAYOUT
In Association with	
Drawn by	HR
Checked by	JM
Date	JUNE 19
Scales	1:100@A1 (work to figured dimensions)
DRG No.	1799–03–6201
Rev.	AF1