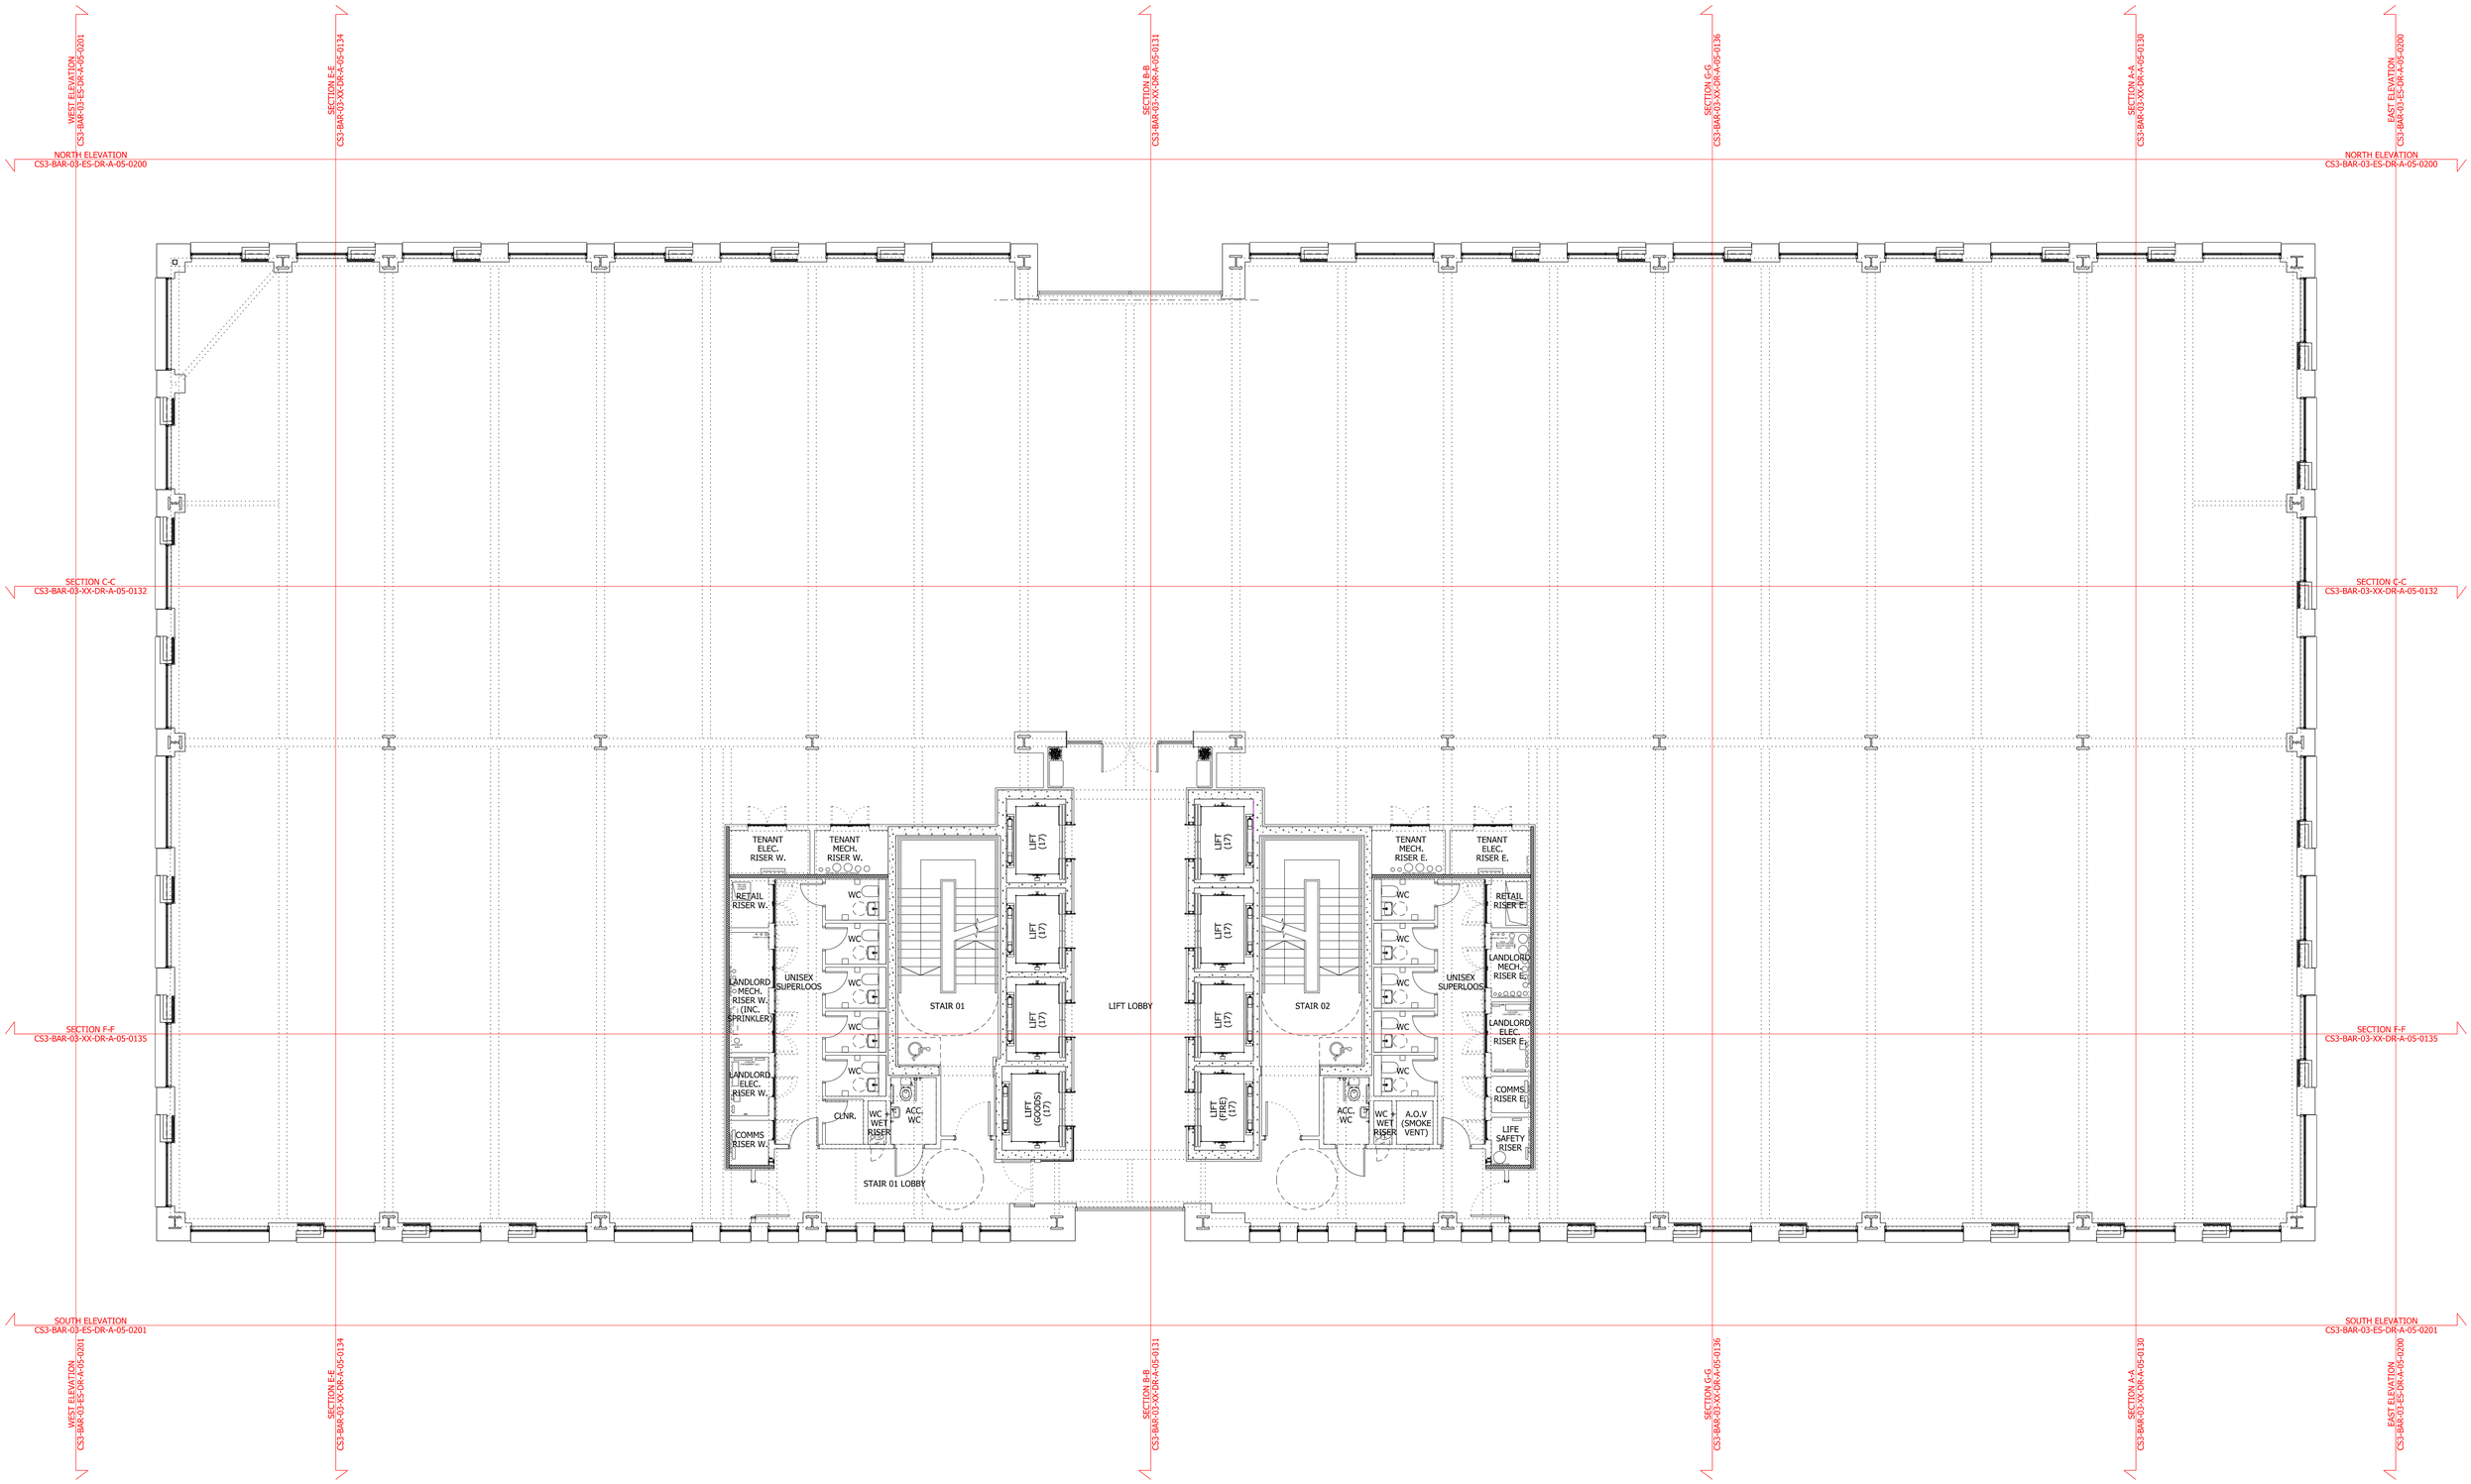

bridge architects

address 14 Old Mill Street, Manchester, M4 6DZ
directors Russell Bridge RIBA ARB Victoria Hilton ARB

phone 0161 879 2828 **web** www.bridgearchitects.com
company # 07793934 **email** info@bridgearchitects.com

revision notes
rev P01 • 2022-06-28 • Planning Issue.

project	No.3 Circle Square	**drawing title**	Proposed Levels: 02, 04, 06, 08, 10, 12 Floor Plan GA
client	Bruntwood SciTech	**drawing scale**	1:100 @ A1; 1:200 @ A3
job no.	0256	**drawing created**	June 2022
drawing no.	CS3-BAR-03-ZZ-DR-A-05-0122-2	**drawing rev**	P01

PLANNING

bridge architects

Do not scale from this drawing - use figured dimensions only.
This design and drawing is the copyright of bridge architects ltd and may not be reproduced in any form without prior written consent.
Issue of the drawing does not import any real or implied copyright licence.