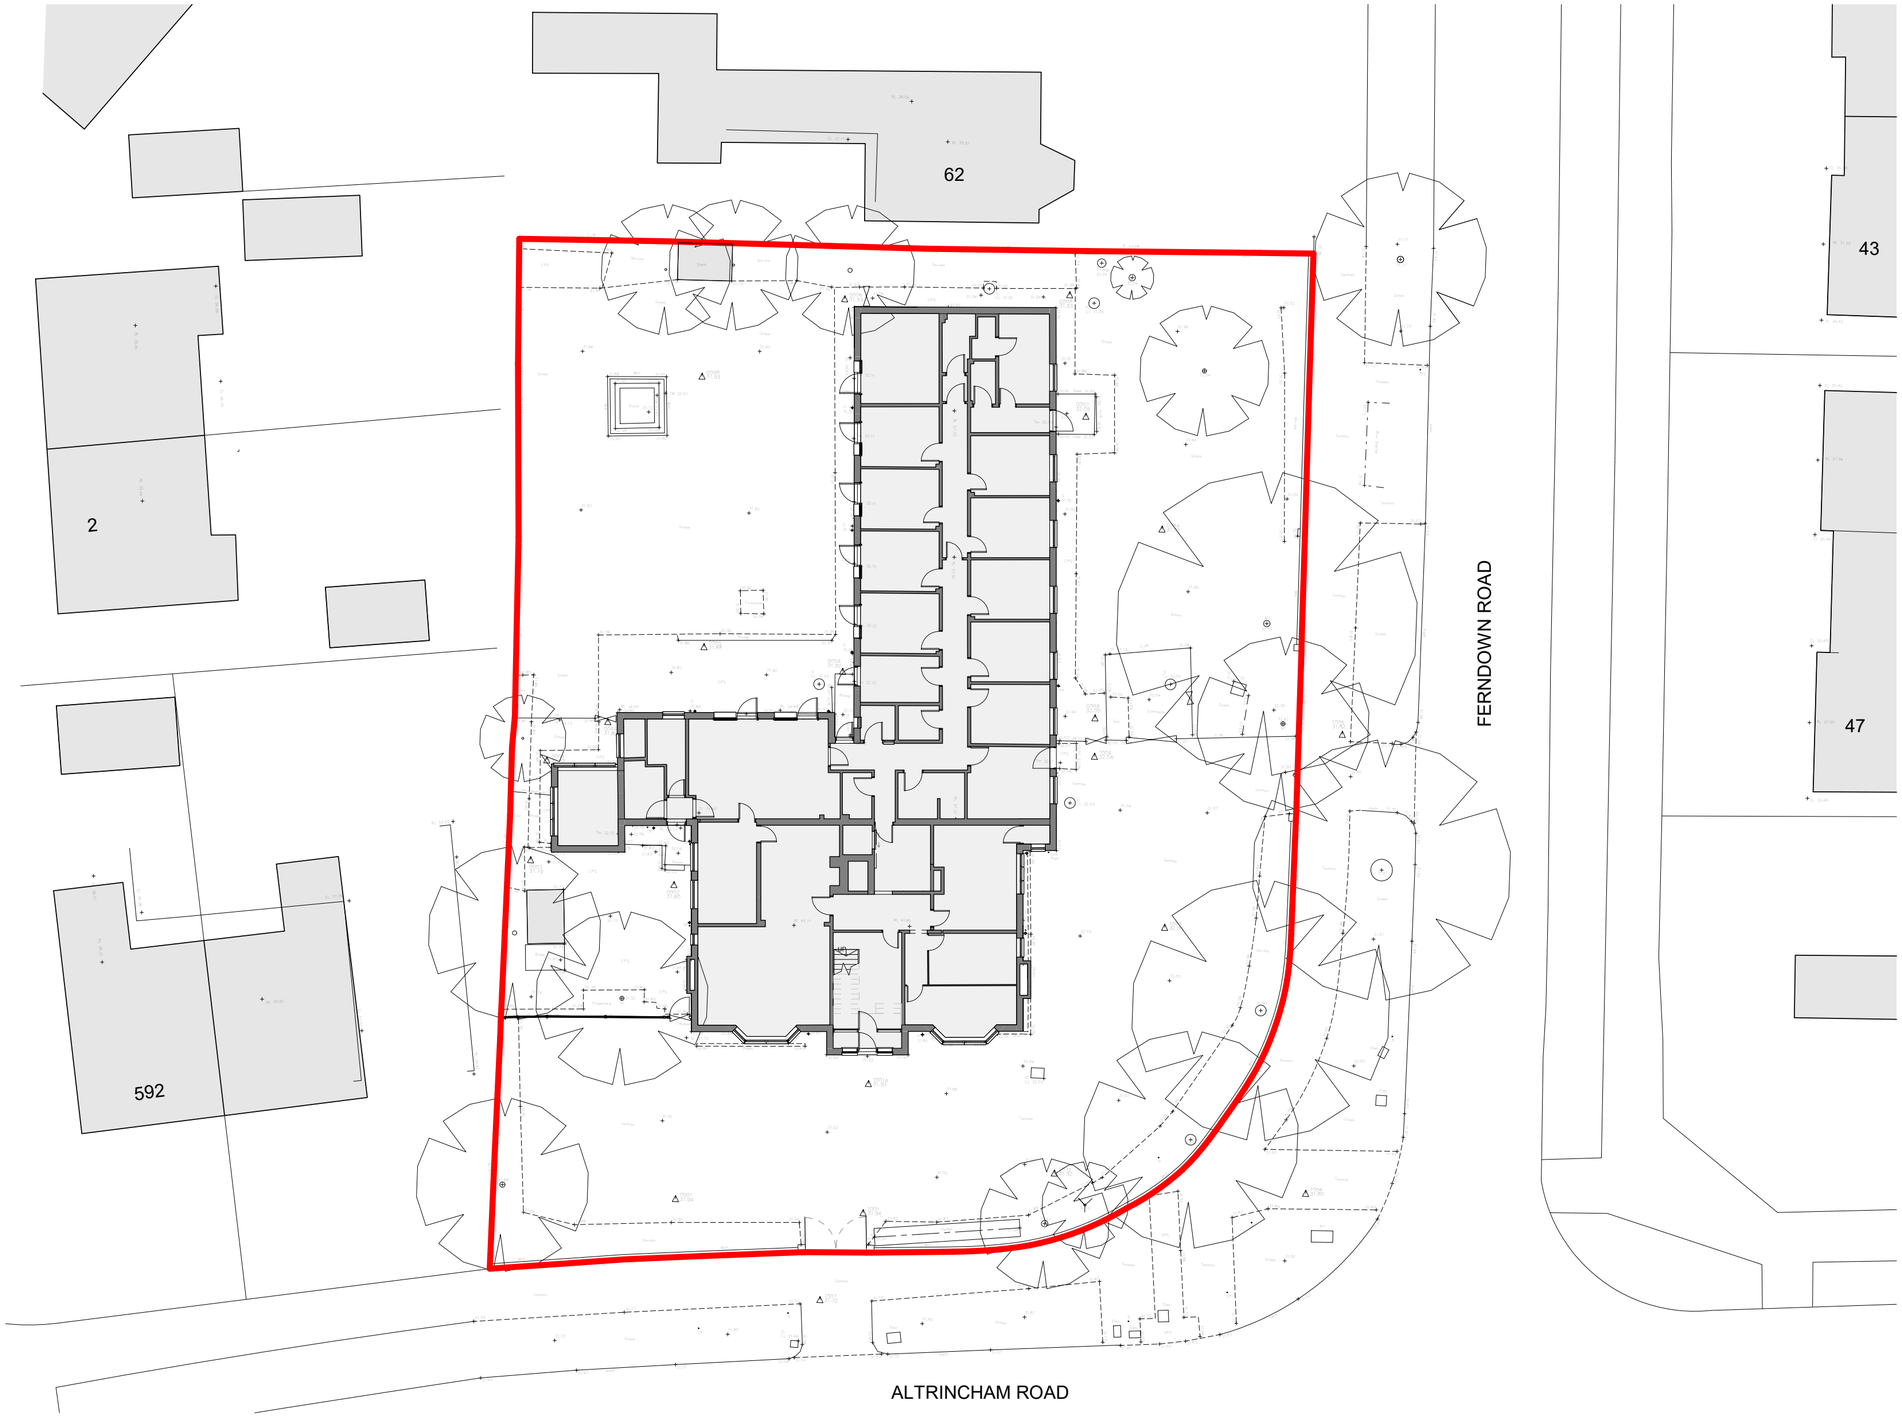


NORTH

0 2.0 4.0 6.0 8.0 10.0 20.0m

The copyright of this drawing is vested with Corstorphine & Wright Ltd and must not be copied or reproduced without the consent of the company.

Rev.	Description	Date	Drw.	Chk.
P-01	Issued For Planning	20.06.2022	DN	RE
P-00	First Issue	22.04.2022	DN	RE

Client:
SUMO Developments

Project:
Maybank House, Altrincham

Drawing Title:
Existing Site Plan

Drawing Status:
PLANNING

Corstorphine & Wright

Manchester Studio
The Stables, Paradise Wharf, Ducie Street, Manchester, M1 2JN
0161 272 8100

corstorphine-wright.com

Drawing No.	Revision
21769-CWA-B1-XX-DR-A-0201	P-01

Drawn	Checked	Paper Size	Scale	Date
DN	RE	A2	1 : 200	11.04.2022