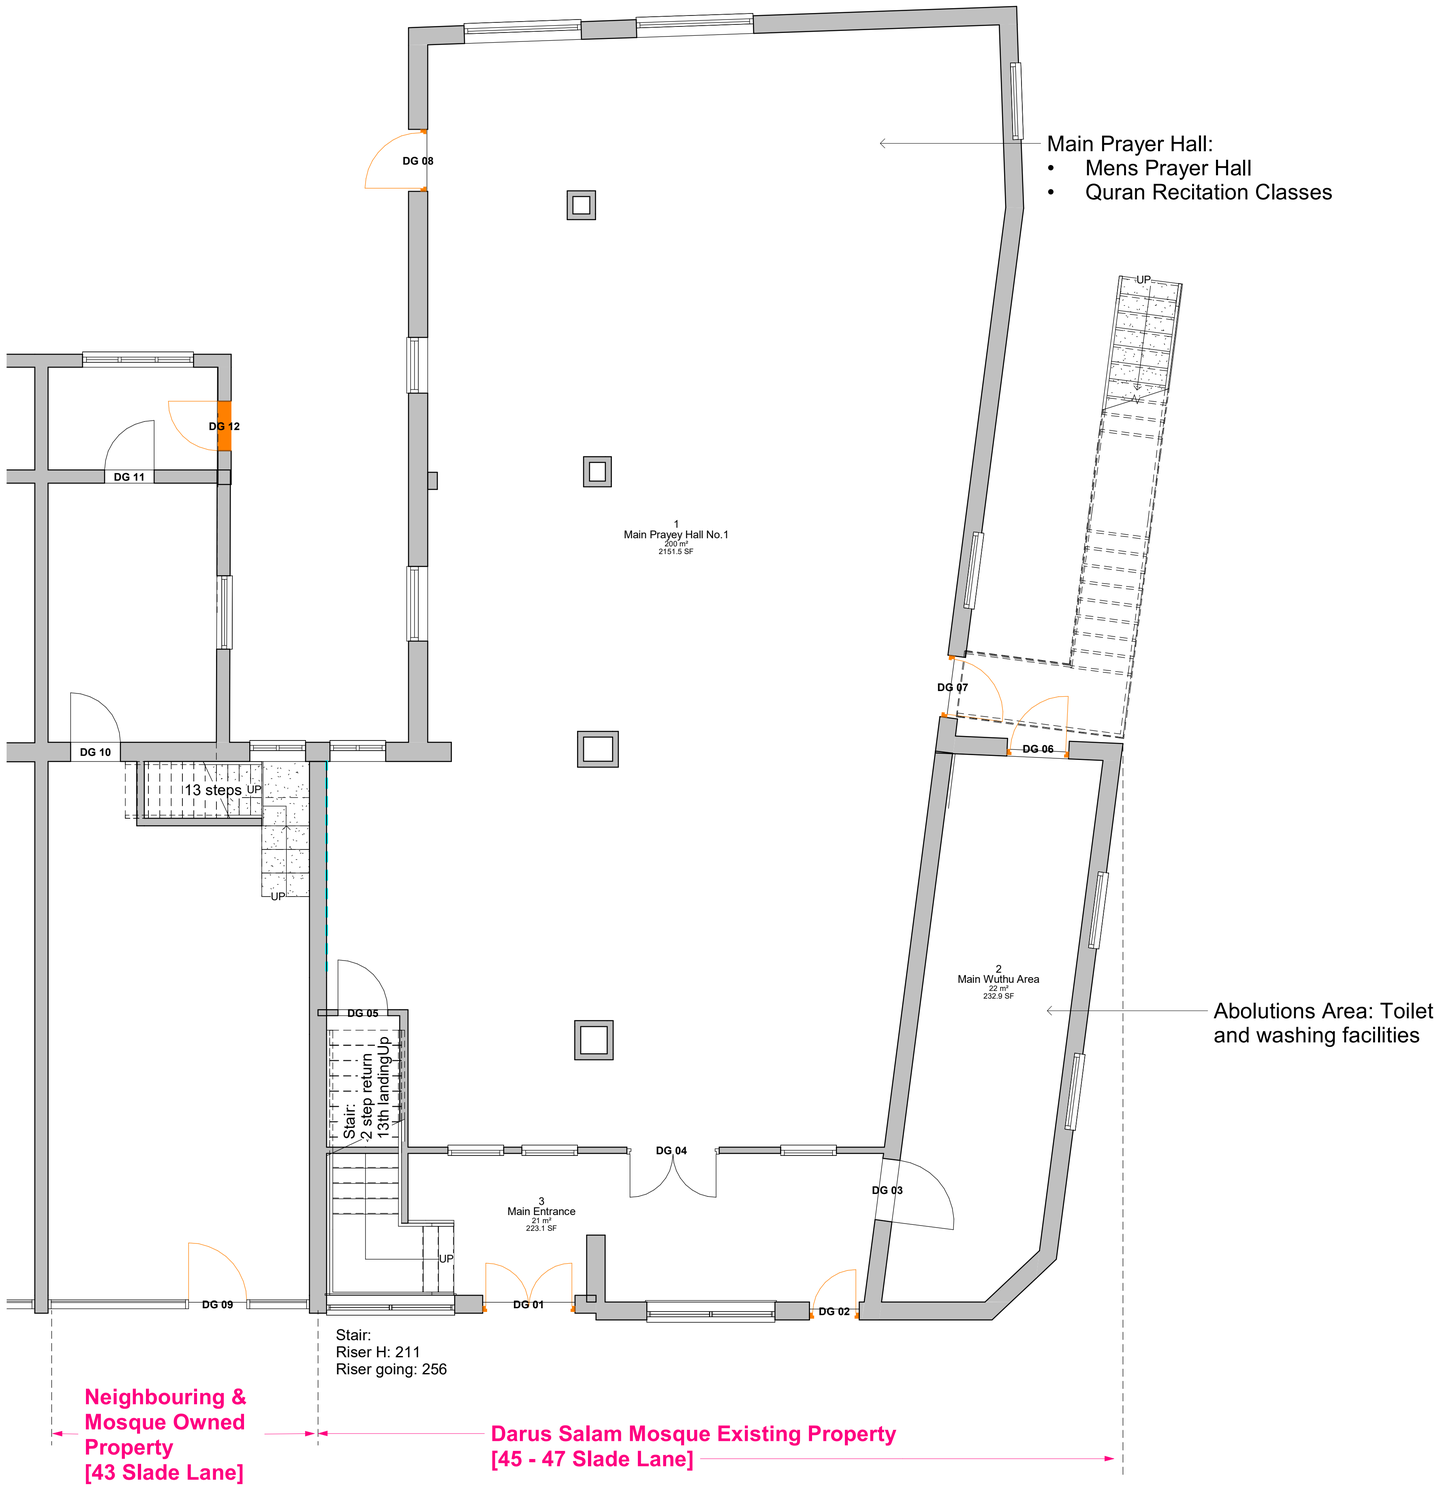


Drawing Key:

= Exit Doors

Rev	Description	Date

CODE	SUITABILITY DESCRIPTION
STATUS	PURPOSE OF ISSUE

PROJECT

Darus Salam Expansion Project

TITLE

Ground Floor Plan_Exits

CLIENT

Darus Salam Mosque

DRAWN BY	CHECKED BY	DATE
Author	Checker	01/18/22

SCALE (@ A1)	PROJECT NUMBER
As indicated	10010

DRAWING NUMBER	REV
P 001	