0 1 2 3 4 5 6 7 8 9 10 metres

Scale

T2D **(Team2Design)**

Architectural and Structural Design Consultancy
Building Construction and Renovations Contractors
Project and Property Management Consultancy


email: team2design@btinternet.com
tel: 07930 607827 (mobile)

client
Mr Ka Ho Tommy HO


project
Proposed single storey rear extension, car port extension and internal alterations
104 WYTHENSHAWE ROAD
MANCHESTER M23 0PA

drawing title
FLOOR PLANS AS PROPOSED

scale	date	drwg no
1:100 @ A3	June 2022	104WR/04

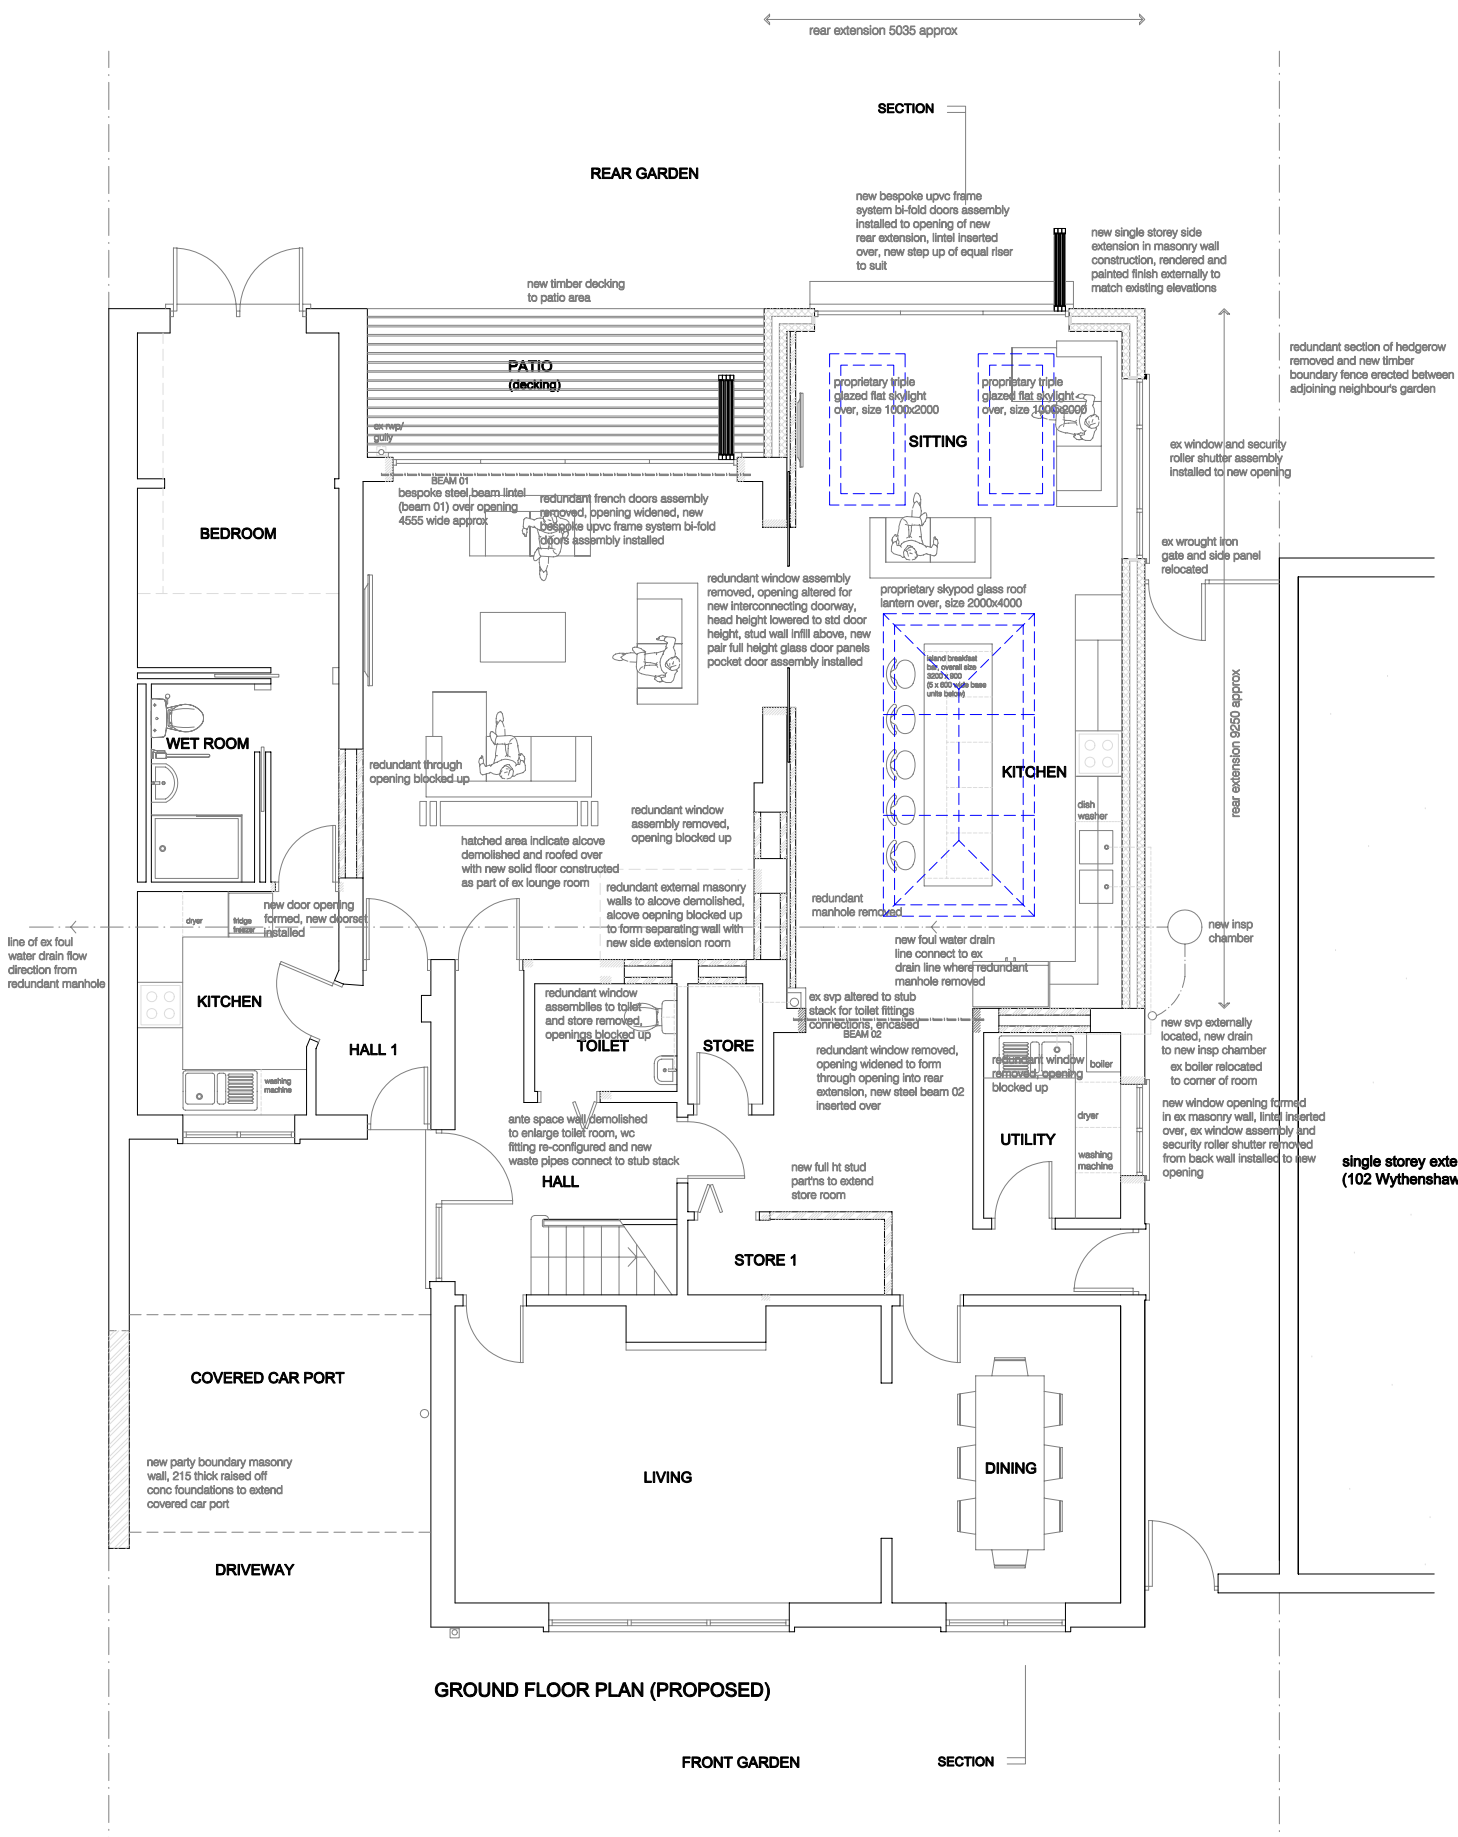

GROUND FLOOR PLAN (PROPOSED)

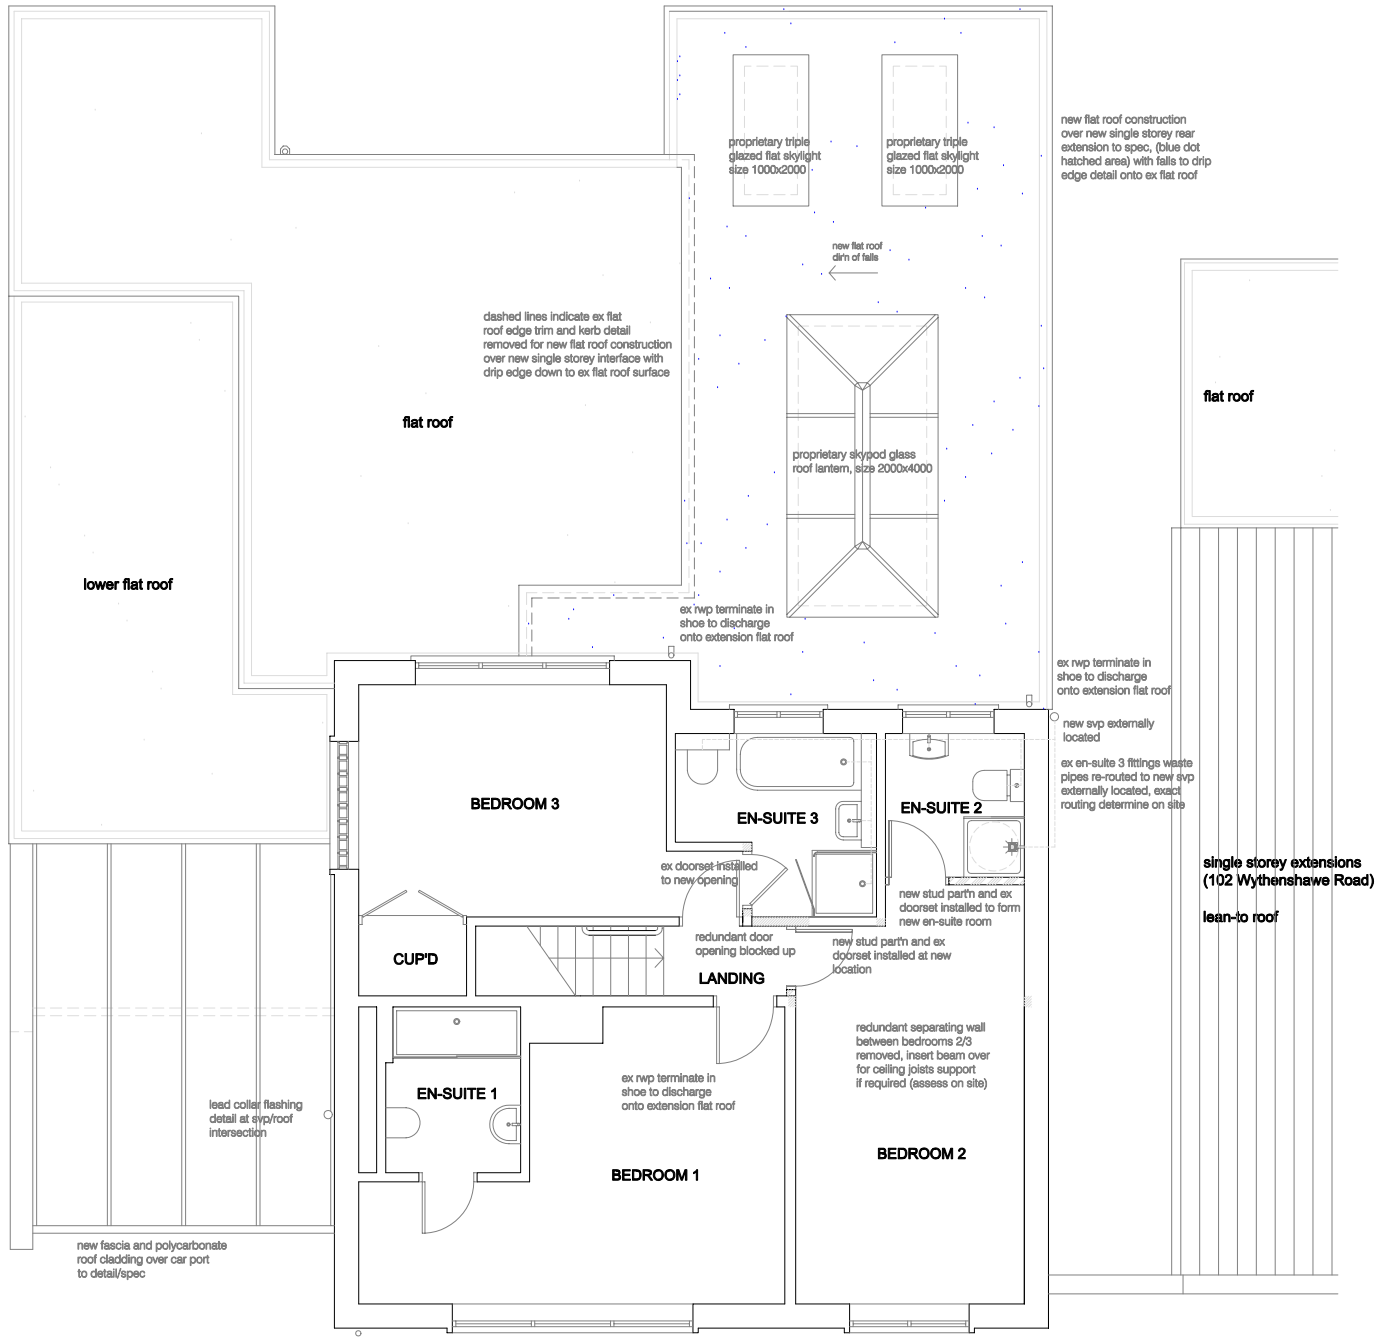

FIRST FLOOR PLAN (PROPOSED)