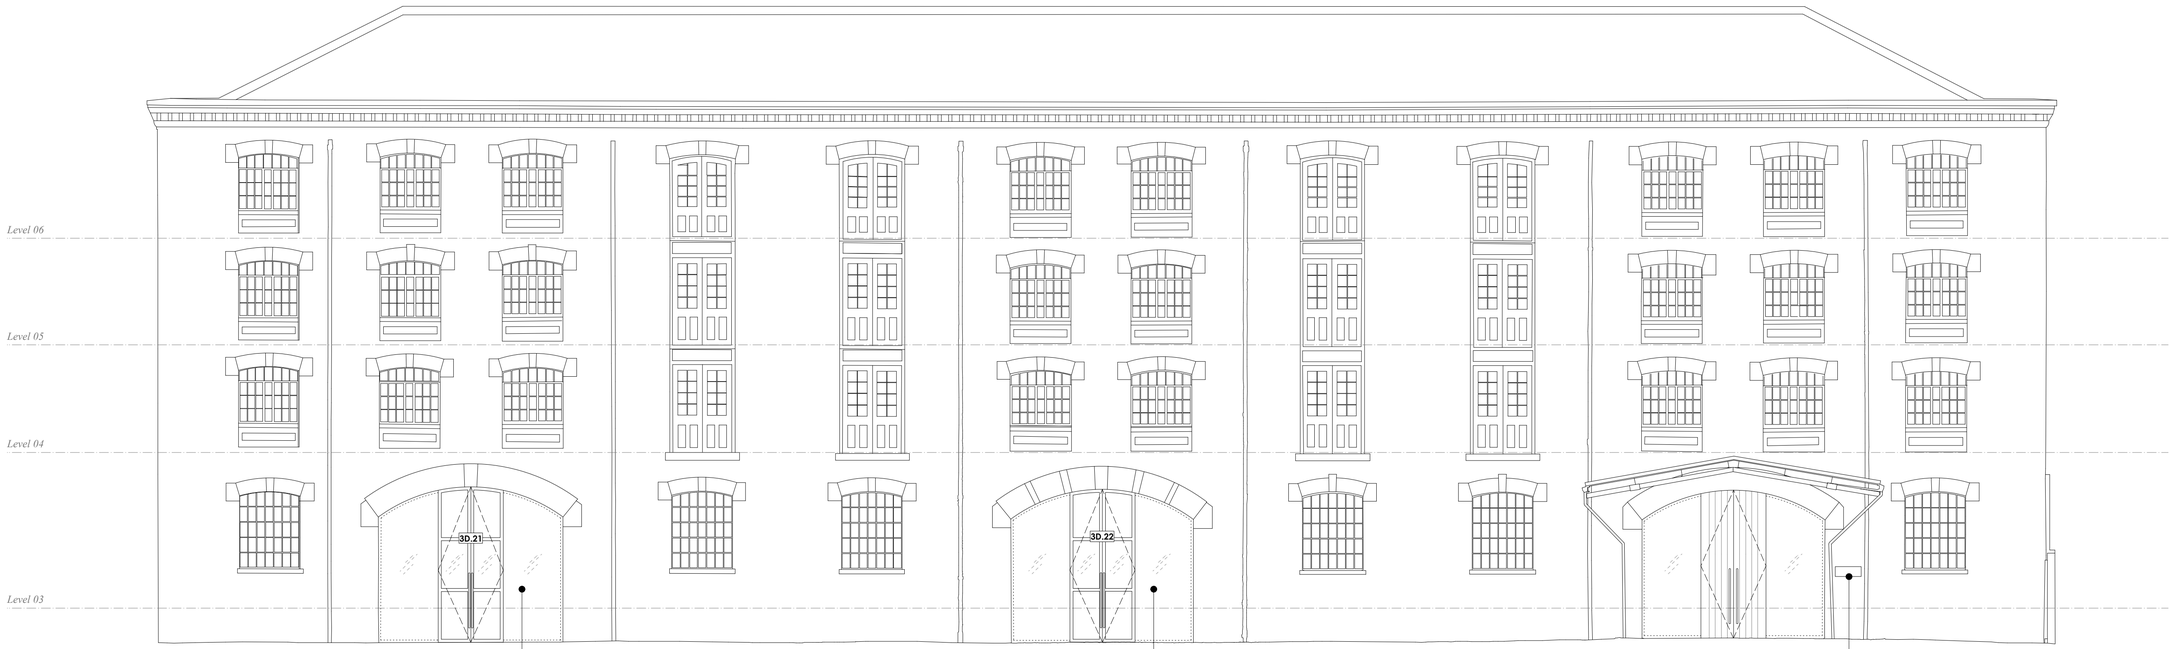


New glazed door with glazed side panels, within existing opening
Refer to DP_sD and DP_DT-20

Existing timber barn doors are to be fixed internally in the open position, made good and painted
WF-12

New glazed door with glazed side panels, within existing opening
Refer to DP_sD and DP_DT-20

Existing timber barn doors are to be fixed internally in the open position, made good and painted
WF-12

Corten steel cut-out sign
SI-10

0 5 10 M

DRAWING *EXISTING ARRANGEMENT*
Proposed South Elevation

SCALE *1:100 @ A1*
1:200 @ A3

PROJECT NUMBER *061/18*


DATE *Jan 2018*

DRAWING STATUS *Tender*

DWG No. *DP_GE-S*

REVISION *T2*

PROJECT ***Department***

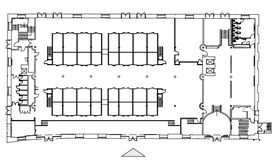

T2	*Tender Issue Revision*	*13/02/19*	
T1	*Tender Issue*	*25/01/19*	
STATUS	REVISION	DATE	

General Notes:

All dimensions to be checked on site prior to commencement of any works, and/or preparation of any shop drawings.

Sizes of and dimensions to any structural elements are indicative only. See structural engineers drawings for actual sizes / dimensions.

Sizes of and dimensions to any service elements are indicative only. See service engineers drawings for actual sizes and dimensions.

This drawing to be read in conjunction with all other Architect's drawings, specifications and other Consultants' information.

All proprietary systems shown on this drawing are to be installed strictly in accordance with the Manufacturers/Suppliers recommended details.

Any discrepancies between information shown on this drawing and any other contract information or manufacturers/suppliers recommendations is to be brought to the attention of the Architect.

DO NOT SCALE FROM THIS DRAWING.