
NOTICE

THIS DRAWING INCLUDING THE PRINCIPLES OF DESIGN, REMAINS THE PROPERTY OF HAYVERN ELECTRICAL LTD. AND IS ISSUED ON THE UNDERSTANDING THAT IT IS NOT REPRODUCED OR LOANED IN PART OR WHOLE EXCEPT WITH THE OWNERS WRITTEN CONSENT. IT IS NOT TO BE USED IN ANY MANNER THAT MAY BE DETRIMENTAL TO HAYVERN ELECTRICAL LTD. ACCEPTANCE OF THIS DRAWING WILL BE CONSTRUED AS AN AGREEMENT OF THE ABOVE.

GRAPE STREET

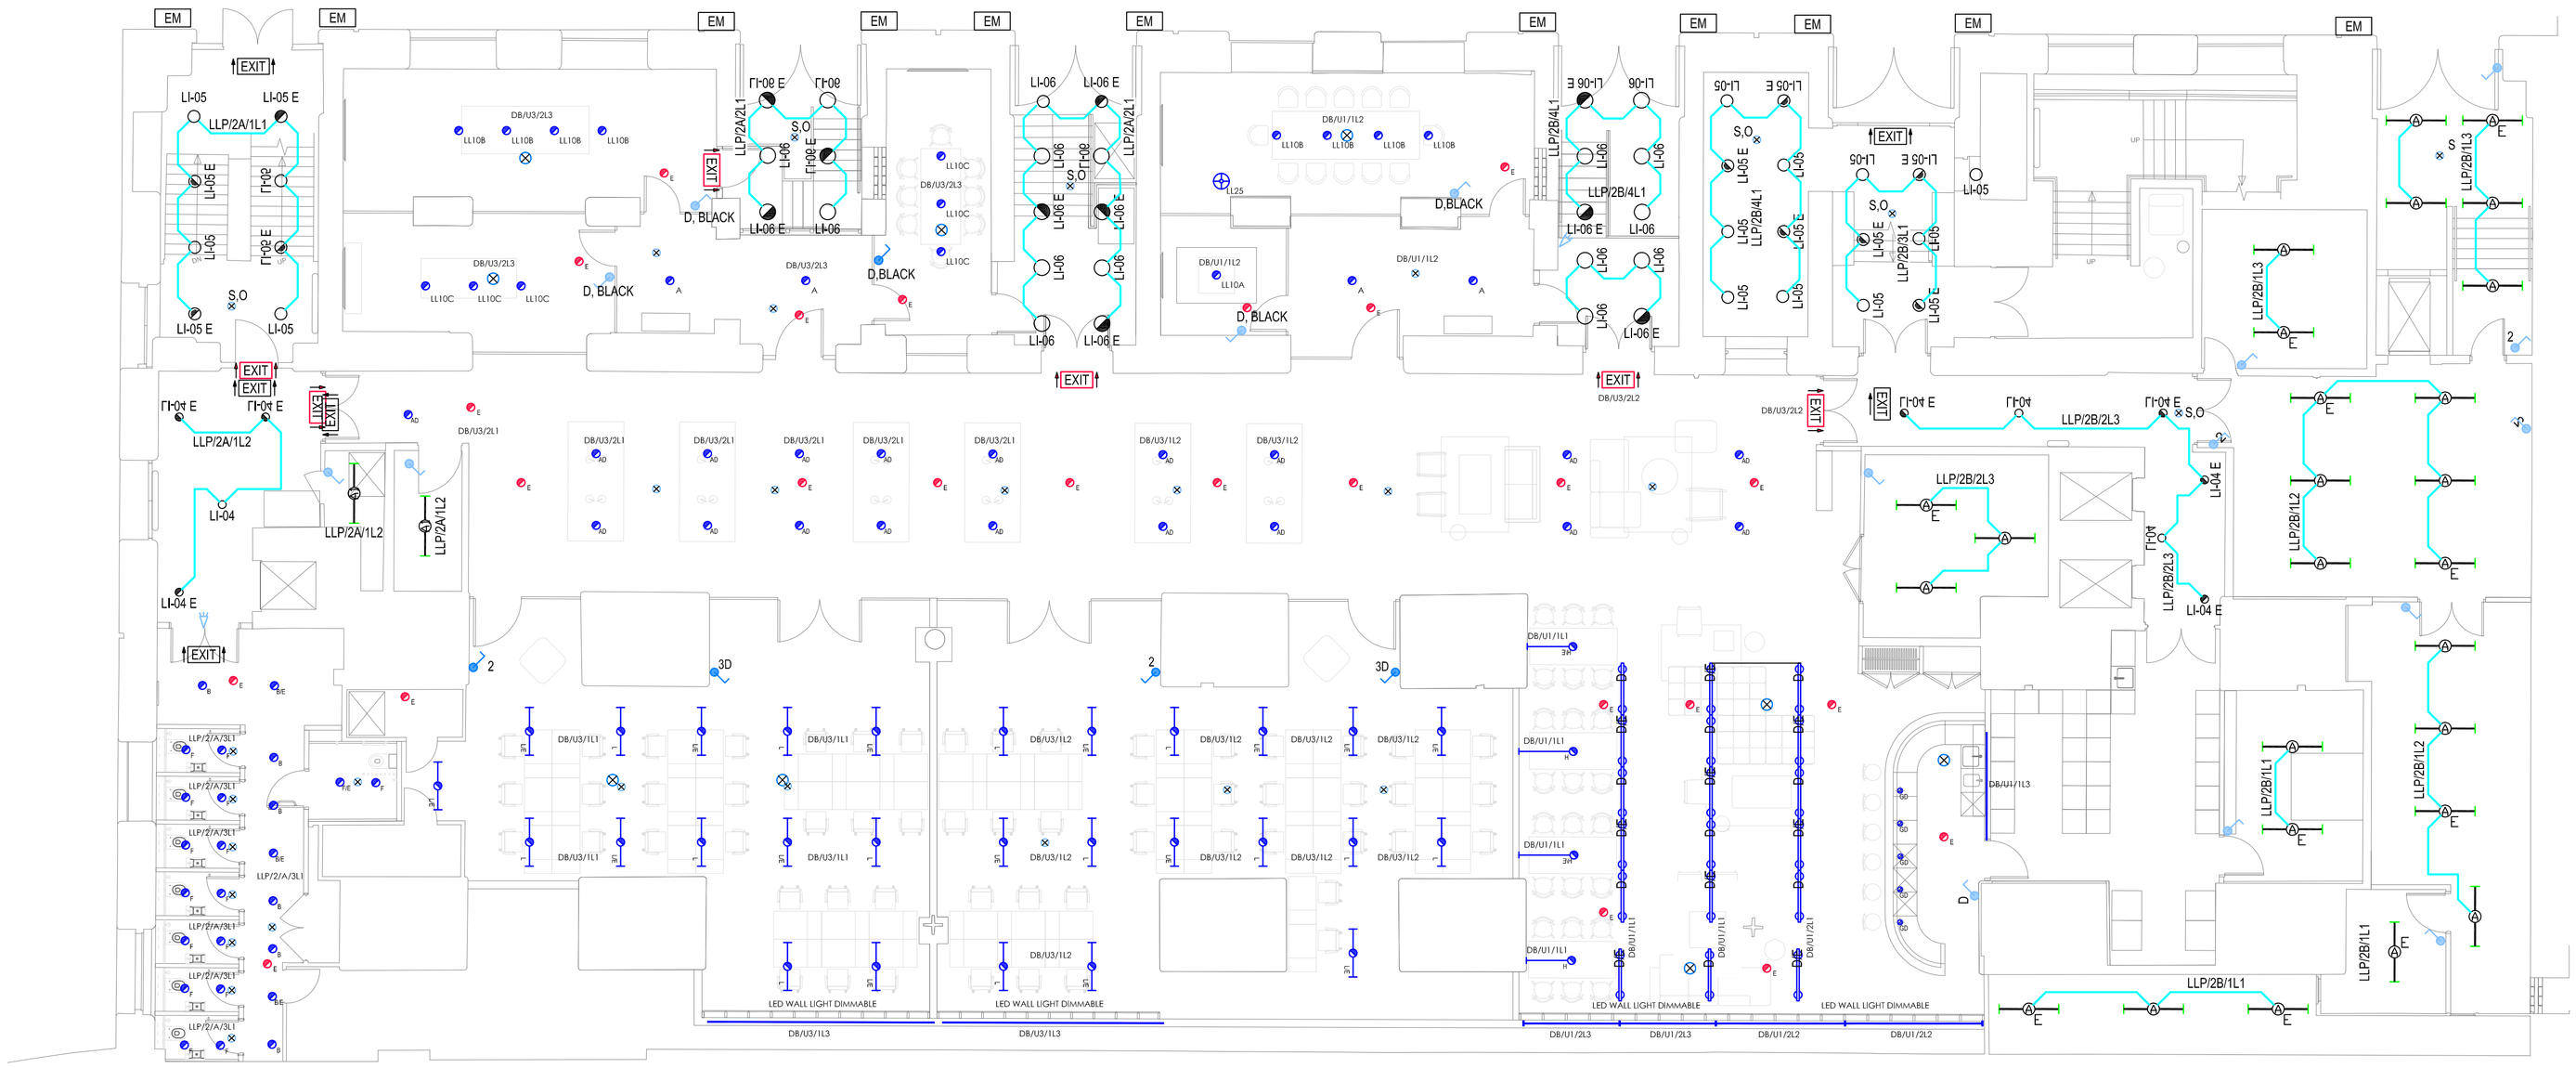

LEVEL 2 - LIGHTING AND EMERGENCY LIGHTING LAYOUT

LL10A	LI-32 BTC GIANT PENDANT LIGHT 07 - LEVEL 2 'D' SUFFIX INDICATES DIMMABLE LUMINAIRE
LL10B	LI-08 INDUSTRIAL STYLE PENDANT LIGHT 03 - WC LOBBY
LL10C	LI-10 PENDANT LIGHT 04 - MEETING ROOMS
C	LI-10 PENDANT LIGHT 04 - MEETING ROOMS
C	LI-10 PENDANT LIGHT 04 - MEETING ROOMS
D	L1-16 TRACK LIGHTING - CLUB HOUSE
F	LI-09 RECESSED DOWNLIGHT 01 - WC CUBICLES
G	LI-23 GLOBE PENDANT LIGHT - CLUB HOUSE 'D' SUFFIX INDICATES DIMMABLE LUMINAIRE
H	LI-24 WALL LIGHT 05 - CLUB HOUSE
	LED LIGHT WALL - SPECIALIST TO INFORM
K/E	LI-20 BACK OF HOUSE SUSPENDED LINEAR LIGHT
L	LI-33 BLACK LED LINEAR LUMINAIRE
L/E	AS ABOVE C/W WITH 3HR EMERGENCY PACK
EXIT	EMERGENCY EXIT SIGN (3HR MAINTAINED) TO MATCH EXISTING THROUGHOUT BUILDING
	MICROWAVE PRESENCE DETECTOR, LONG RANGE
	PRESENCE DETECTOR - RECESSED / SURFACE MOUNTED
*	LIGHTING SWITCH * DENOTES No. OF GANGS ; M DENOTES MULTI GANG ; D DENOTES DIMMER SWITCH
E	EMERGENCY BULKHEAD
A/E	DOUBLE LED DUSTPROOF 1500MM. E DENOTES EMERGENCY LUMINAIRE
A	SINGLE LED DUSTPROOF 1500MM. E DENOTES EMERGENCY LUMINAIRE
LI-04	CEILING MOUNTED LED PENDANT FITTING TO LOBBIES. E DENOTES EMERGENCY LUMINAIRE
LI-05	SURFACE MOUNTED DOWNLIGHT TO EXISTING STAIR CORES AND LANDINGS. E DENOTES EMERGENCY LUMINAIRE
EM	EXTERNAL BULKHEAD
LI-06	EXTERNAL SOFFIT MOUNTED LIGHT TO EXTERNAL LOBBIES. E DENOTES EMERGENCY

AS FITTED DRAWING

Revisions	Description	Ref	Eng	Date

HAYVERN ELECTRICAL LTD
• INDUSTRIAL • COMMERCIAL • DOMESTIC

56 QUEEN STREET, FARNWORTH, BOLTON, 01204 579975

Client	MANCHESTER QUAYS LTD
Project Title	THE BONDED WAREHOUSE, PHASE 2
Drawing Title	LEVEL 2 LIGHTING AND EMERGENCY LIGHTING LAYOUT
In Association with	
Drawn by	HR
Checked by	BN
Date	JULY 19
Scales	1:100@A1
	(work to figured dimensions)
DRG No.	E003
Rev.	AF1