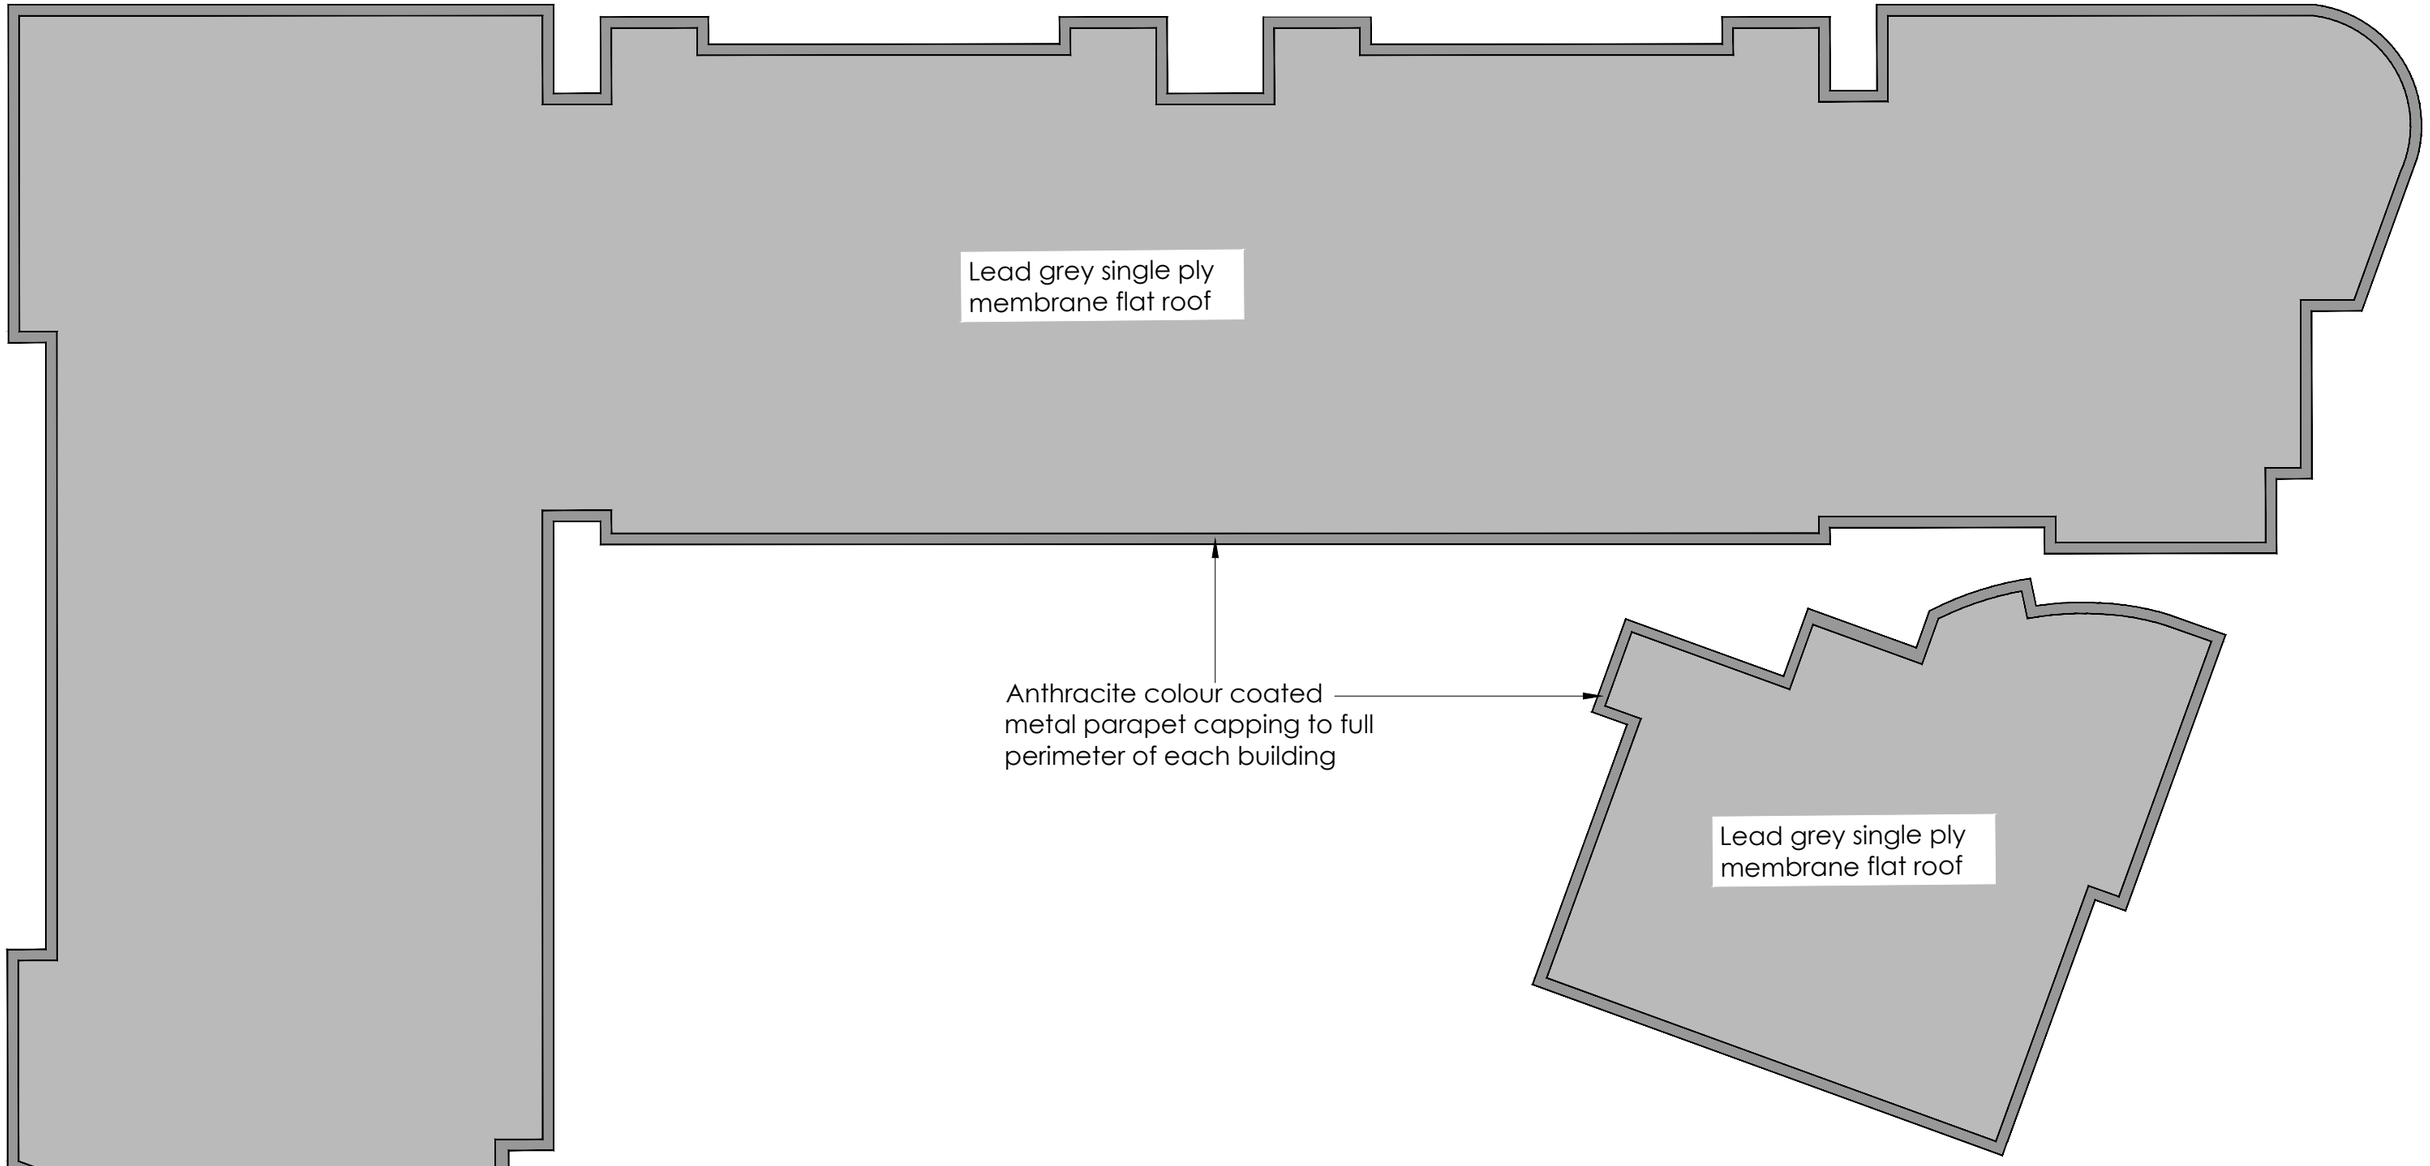


Roof Plan

Wardman Brown
113 Stanhope Road South
Darlington, DL3 7SF
Tel: 01325 460227
info@wardmanbrown.com
www.wardmanbrown.com
CIAT CHARTERED PRACTICE

CLIENT:
Mandale

PROJECT:
Lawrence House, Manchester

DRAWING TITLE:
Proposed Roof Plan

PURPOSE OF ISSUE:
PLANNING

SCALE: 1:200 @ A3

DATE: JULY 2022	DRAWN: IG	DRG REVISION:
DRAWING NO: L022013 - 109		-

REV	DATE	DETAILS

REVISIONS:

HAZARDS:

CDM2015

1. Live services adjacent/on site.
2. Excavations - Ground Collapse
3. Handling major components
4. Working at height - Falling
5. Machinery & Equipment
6. Ensure all blockwork has a minimum crushing strength of 3.5N/mm²
7. The weight of each block must not exceed 20Kg

NOTES:

DO NOT SCALE FROM THIS DRAWING EXCEPT FOR PLANNING PURPOSES

1. This drawing is copyright of Wardman Brown.
2. All dimensions to be verified on site prior to any shop or site works being commenced.
3. Any discrepencies to be reported to the Designer BEFORE any work is put in hand.
4. This drawing must be read in conjunction with relevant consultants and specialists drawings.
5. This drawing must be read in conjunction with the drawings specified.