
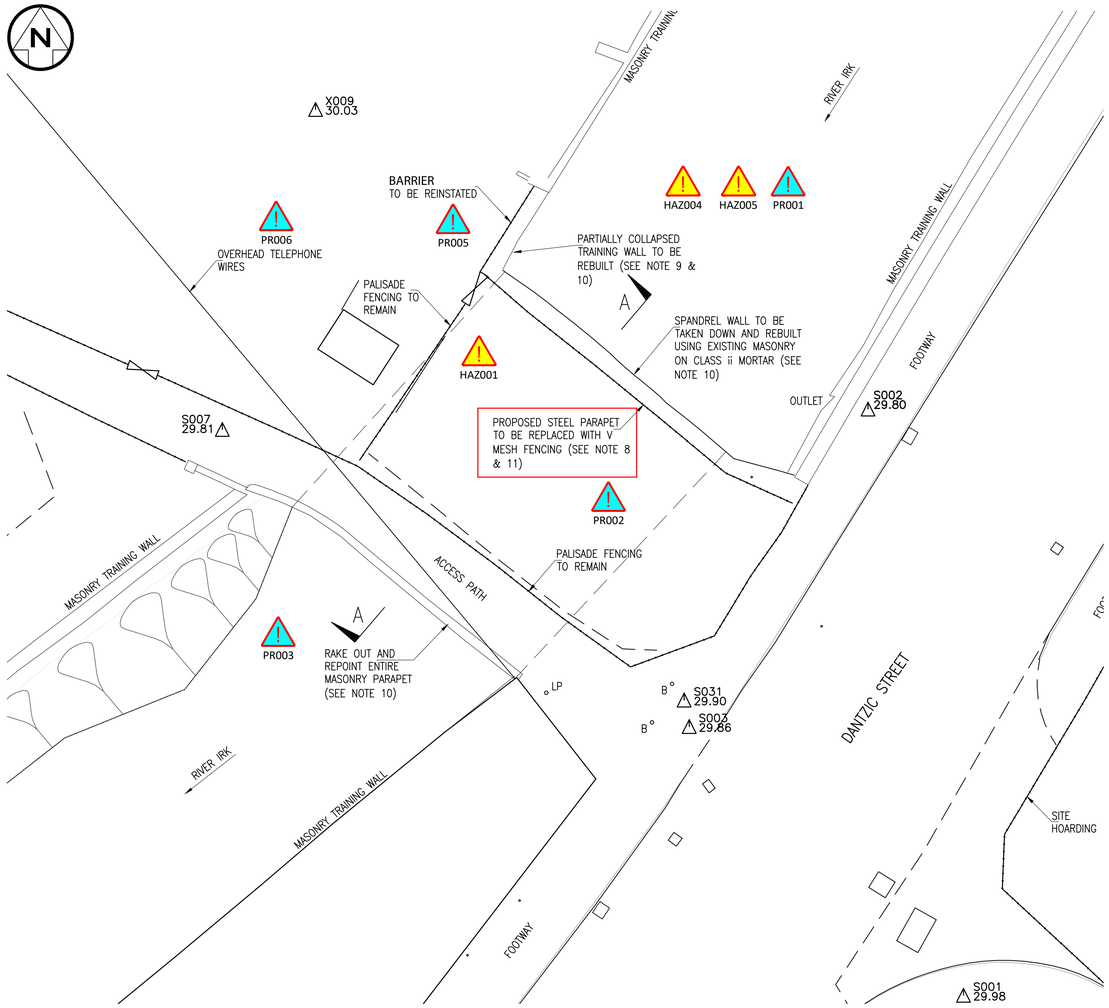



PLAN

SCALE 1:100

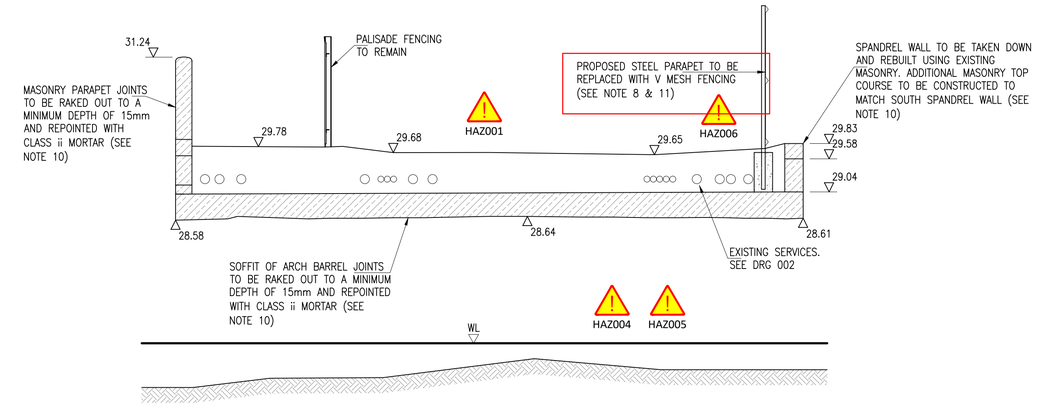


SECTION A–A

SCALE 1:50

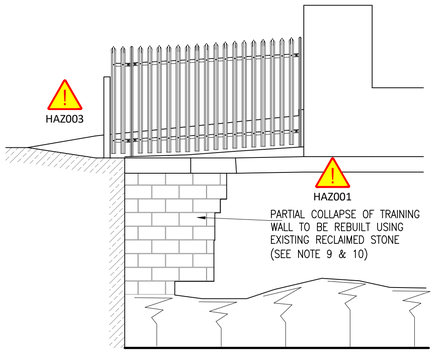


NORTH WEST TRAINING WALL

SCALE 1:50

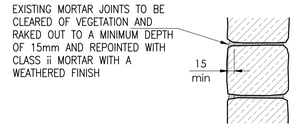


REPOINTING DETAIL

SCALE 1:10

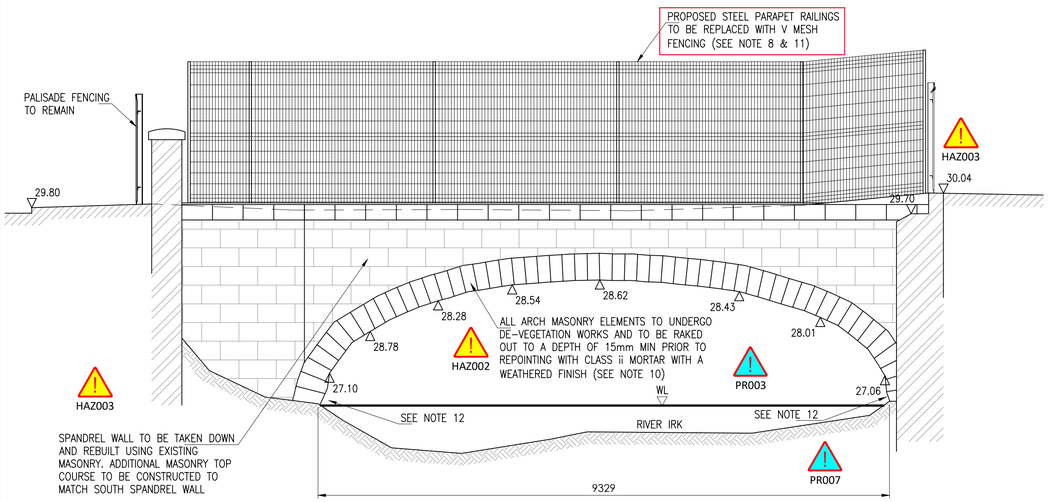


SOUTH ELEVATION

SCALE 1:50

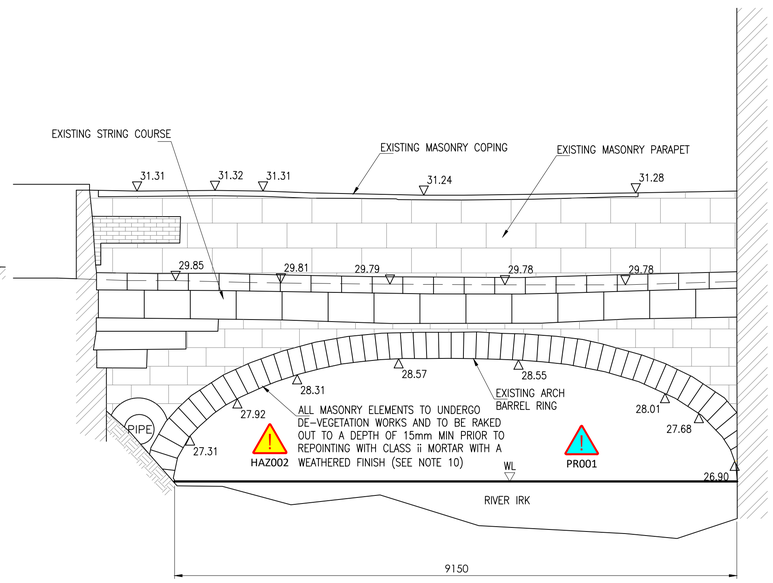

NORTH ELEVATION

SCALE 1:50

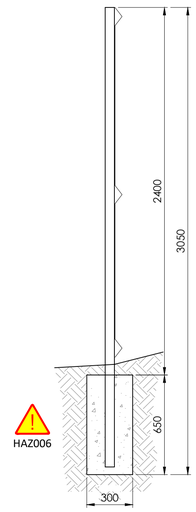

V–MESH FENCE DETAIL

SCALE 1:20

NOTES:

1. ALL DIMENSIONS ARE IN MILLIMETRES AND LEVELS IN METRES UNLESS NOTED OTHERWISE.
2. ALL LEVELS ARE STATED IN METRES.
3. THIS DRAWING IS BASED ON A TOPOGRAPHICAL SURVEY UNDERTAKEN BY SURVEY SOLUTIONS IN DECEMBER 2021.
4. ALL LEVELS RELATE TO THE SURVEY STATIONS SHOWN BELOW:–

STATION	EASTING	NORTHING	LEVEL
S001	384462.503	399322.246	29.980
S002	384459.385	399341.379	29.800
S003	384453.547	399331.017	29.860
S007	384438.307	399340.714	29.810
S031	384453.383	399331.881	29.900
X009	384441.351	399351.158	30.030

5. NO DIMENSIONS OR LEVELS SHALL BE SCALED FROM THIS DRAWING.
6. FOR EXISTING SERVICES INFORMATION REFER TO DRG No 651–276–002.
7. FOR FULL DESIGNERS RISK ASSESSMENT REFER TO DRAWING No 651–276–001 AND DOCUMENT No 651–276–DRA.
8. EXISTING PALISADE FENCE ON THE EAST ELEVATION IS TO BE REPLACED WITH PRE–GALVANISED STEEL V MESH FENCING OR SIMILAR APPPROVED. COMPLIANT TO BS 10244–2:2001 CLASS D (GALVANISED WIRE). DIMENSIONS SHOULD BE APPROXIMATELY 2400mm (h) x 3000mm (w). TO BE FIXED BY CASTING STEEL POSTS IN ST2 CONCRETE FOUNDATION (300x300x650mm DEEP). CONTRACTOR TO UNDERTAKE TRIAL DIGS TO DETERMINE EXACT LOCATIONS AND DEPTHS OF EXISTING SERVICES. MCC ENGINEERS TO BE MADE AWARE OF ANY POTENTIAL CLASHES WITH FENCING FOUNDATIONS.
9. IMPORTED STONE TO MATCH THE EXISTING. A SAMPLE MUST BE SUPPLIED TO MANCHESTER CITY COUNCIL FOR APPROVAL BEFORE THE WORKS COMMENCE.
10. WORKING NEAR OR WITHIN THE RIVER IRK REQUIRES A BESPOKE PERMIT APPROVAL FROM THE ENVIRONMENT AGENCY. AT THE TIME OF WRITING, THIS HAS NOT BEEN OBTAINED. THIS WILL BE REQUIRED PRIOR TO COMMENCEMENT OF THE WORKS. IN ABEYANCE
11. REMOVING AND REPLACING THE NORTH ELEVATION PARAPET RAILINGS WILL REQUIRE APPROVAL FROM MANCHESTER CITY COUNCIL. AT THE TIME OF WRITING, THIS HAS NOT BEEN OBTAINED. THIS WILL BE REQUIRED PRIOR TO COMMENCEMENT OF THE WORKS.
12. CONTRACTOR TO INSPECT THE FULL LENGTH OF BOTH ABUTMENTS FOR SCOUR, WHILST PORTABLE COFFERDAMS ARE IN PLACE. CONTRACTOR TO REPORT THE INSPECTION FINDINGS TO THE PROJECT MANAGER PRIOR TO REMOVING THE PORTABLE COFFERDAMS.

REV	DRN	CHK	APP	DATE	DESCRIPTION
P1	SD	MW	MG	14.06.22	FOR PRICING

Wilde
Consulting Civil & Structural Engineers
Brindley Lodge, Adcroft Street, Stockport, Cheshire, SK1 3HS.
www.wildecivil.co.uk
Tel : 0161-474-7479
Fax : 0161-474-7492

Client
MANCHESTER CITY COUNCIL

Project
ROGER STREET
UNION BRIDGE
ST 0369

Title
PROPOSED GENERAL ARRANGEMENT

Scale	Drawn	Date	Chkd	Approved
AS SHOWN	SD	10.03.22	MW	MG

Drawing No.
651-276-010

Revision
P1

Status
PRICING

Sheet Size
A1