
This drawing is the property of Technical Signs and must not be reproduced in part or in full without prior consent of Technical Signs.

Plan



Site Plan
Scale 1:1250

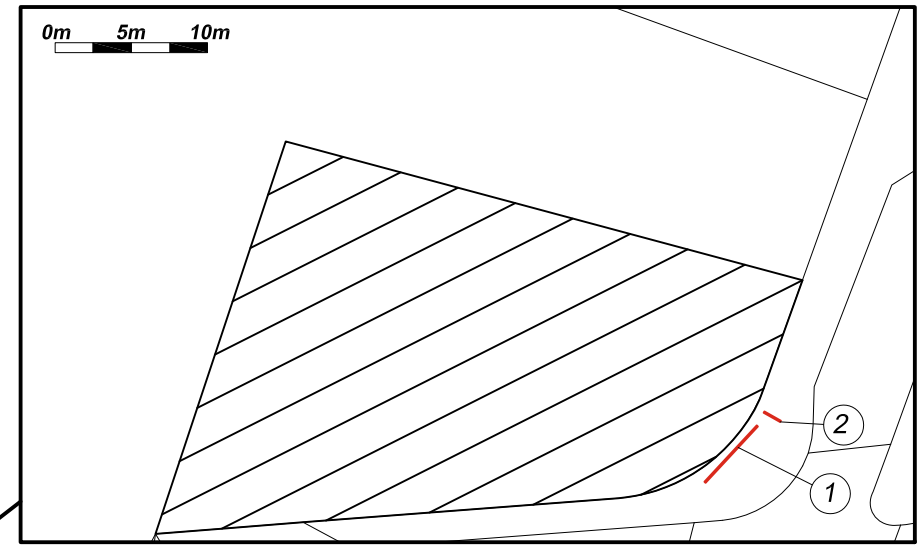

Block Plan
Scale 1:500

1. *Text*
2. *Projecting Sign*

Technical Signs
Floor 1 - Unit 3
Hille Business Centre
132 St Albans Road
Watford, Herts, WD24 4AE
Tel: 01923 811999
Fax: 01923 811998
E-mail: Info@technicalsigns.co.uk

Client	Treetop Adventure Golf
Address/Job details	The Printworks 7 Dantzic St Manchester M4 2BS Site Plan
Job No	-
Drawn by	DN
Date	22/03/22
Scale	As specified (A3)
Drawing No	596532-3
Rev	