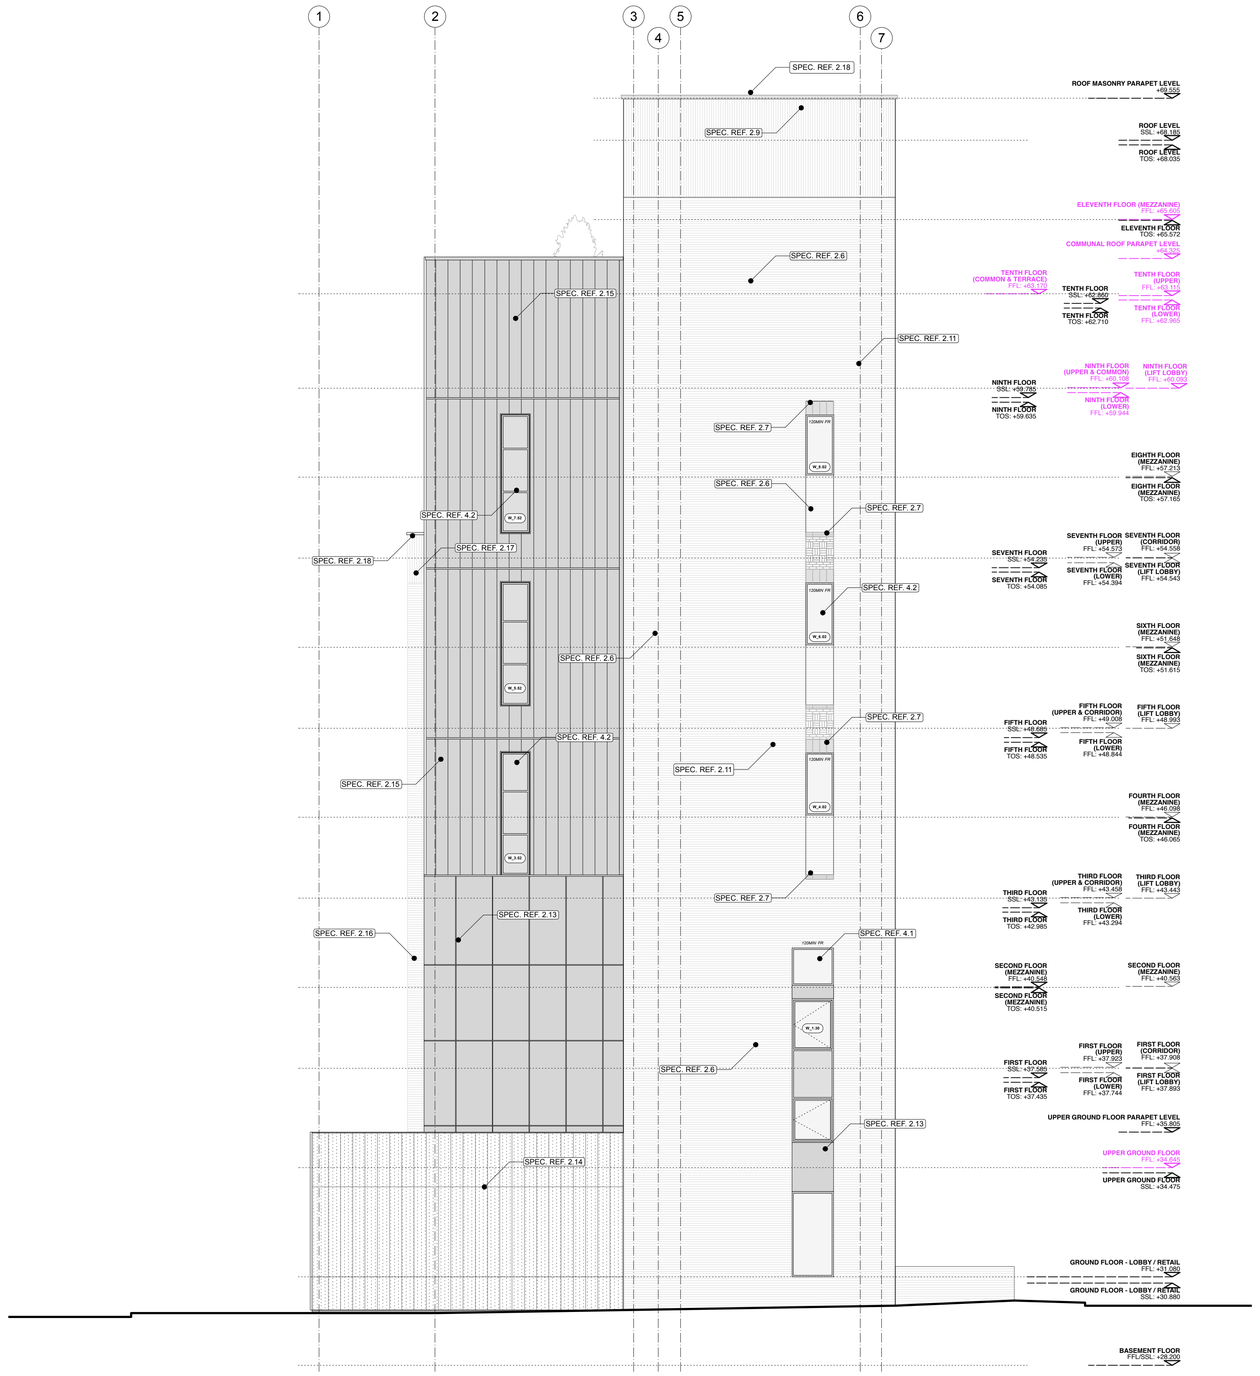


BLOCK C1
PROPOSED WEST ELEVATION

IMPORTANT NOTES:

REVISION	DATE	DESCRIPTION
H	29.06.18	STANDING SEAM CLADDING LAYOUT AMENDED TO SUIT VENT DETAIL
G	11.11.17	AMENDED CONSTRUCTION ISSUE
F	01.09.17	STONE REDUCTION INCORPORATED
E	21.07.17	AMENDED CONSTRUCTION ISSUE
D	02.06.17	CONSTRUCTION ISSUE
C	16.05.17	UPDATED TO SUIT GA SETTING OUT/CONSTRUCTION ISSUE
B	10.04.17	UPDATED TO SUIT GA SETTING OUT

CLIENT: DETRAFFORD ESTATES
PROJECT: SITE C, CHURCH GATE MASTERPLAN
ADDRESS: CASTLEFIELD, MANCHESTER, M15 4LN
DRAWING TITLE: BLOCK C1 PROPOSED WEST ELEVATION
SCALE: 1:100@A1 **DATE:** NOVEMBER 2016
DRAWING NO: A212_C_403H CONSTRUCTION

OLLIER SMURTHWAITE ARCHITECTS
40 King Street, Manchester, M2 6BA
T 0161 883 0838
F 0161 883 0839
E mail@olliersmurthwaite.com