

Sheet List									
Sheet Number	Sheet_Size	Project Name	Project Number	DWG No	Sheet Name	Sheet Issue Date	Drawn By	Checked By	Approved By
X100	A1	House Front, Side and Rear Ground and First Floor Extension	AECD_M20 1BU_2022_0001	M201BU_2022_X100_01	Sheet List, Location and Site Plans (Existing)	01/06/2022	AECDesign	AECDesign	AECDesign
X101	A1	House Front, Side and Rear Ground and First Floor Extension	AECD_M20 1BU_2022_0001	M201BU_2022_X101_01	Floor Plan (DIMS) (Existing)	01/06/2022	AECDesign	AECDesign	AECDesign
X102	A1	House Front, Side and Rear Ground and First Floor Extension	AECD_M20 1BU_2022_0001	M201BU_2022_X102_01	Roof Plan (Existing)	01/06/2022	AECDesign	AECDesign	AECDesign
X103	A1	House Front, Side and Rear Ground and First Floor Extension	AECD_M20 1BU_2022_0001	M201BU_2022_X103_01	Floor Plans (Furniture) (Existing)	01/06/2022	AECDesign	AECDesign	AECDesign
X104	A1	House Front, Side and Rear Ground and First Floor Extension	AECD_M20 1BU_2022_0001	M201BU_2022_X104_01	Sections (Existing)	01/06/2022	AECDesign	AECDesign	AECDesign
X105	A1	House Front, Side and Rear Ground and First Floor Extension	AECD_M20 1BU_2022_0001	M201BU_2022_X105_01	Elevations (Existing)	01/06/2022	AECDesign	AECDesign	AECDesign
X106	A1	House Front, Side and Rear Ground and First Floor Extension	AECD_M20 1BU_2022_0001	M201BU_2022_X107_01	Rendrered 3D Views Set 1 (Existing)	01/06/2022	AECDesign	AECDesign	AECDesign
X107	A1	House Front, Side and Rear Ground and First Floor Extension	AECD_M20 1BU_2022_0001	M201BU_2022_X108_01	Rendered 3D Views Set 2 (Existing)	01/06/2022	AECDesign	AECDesign	AECDesign

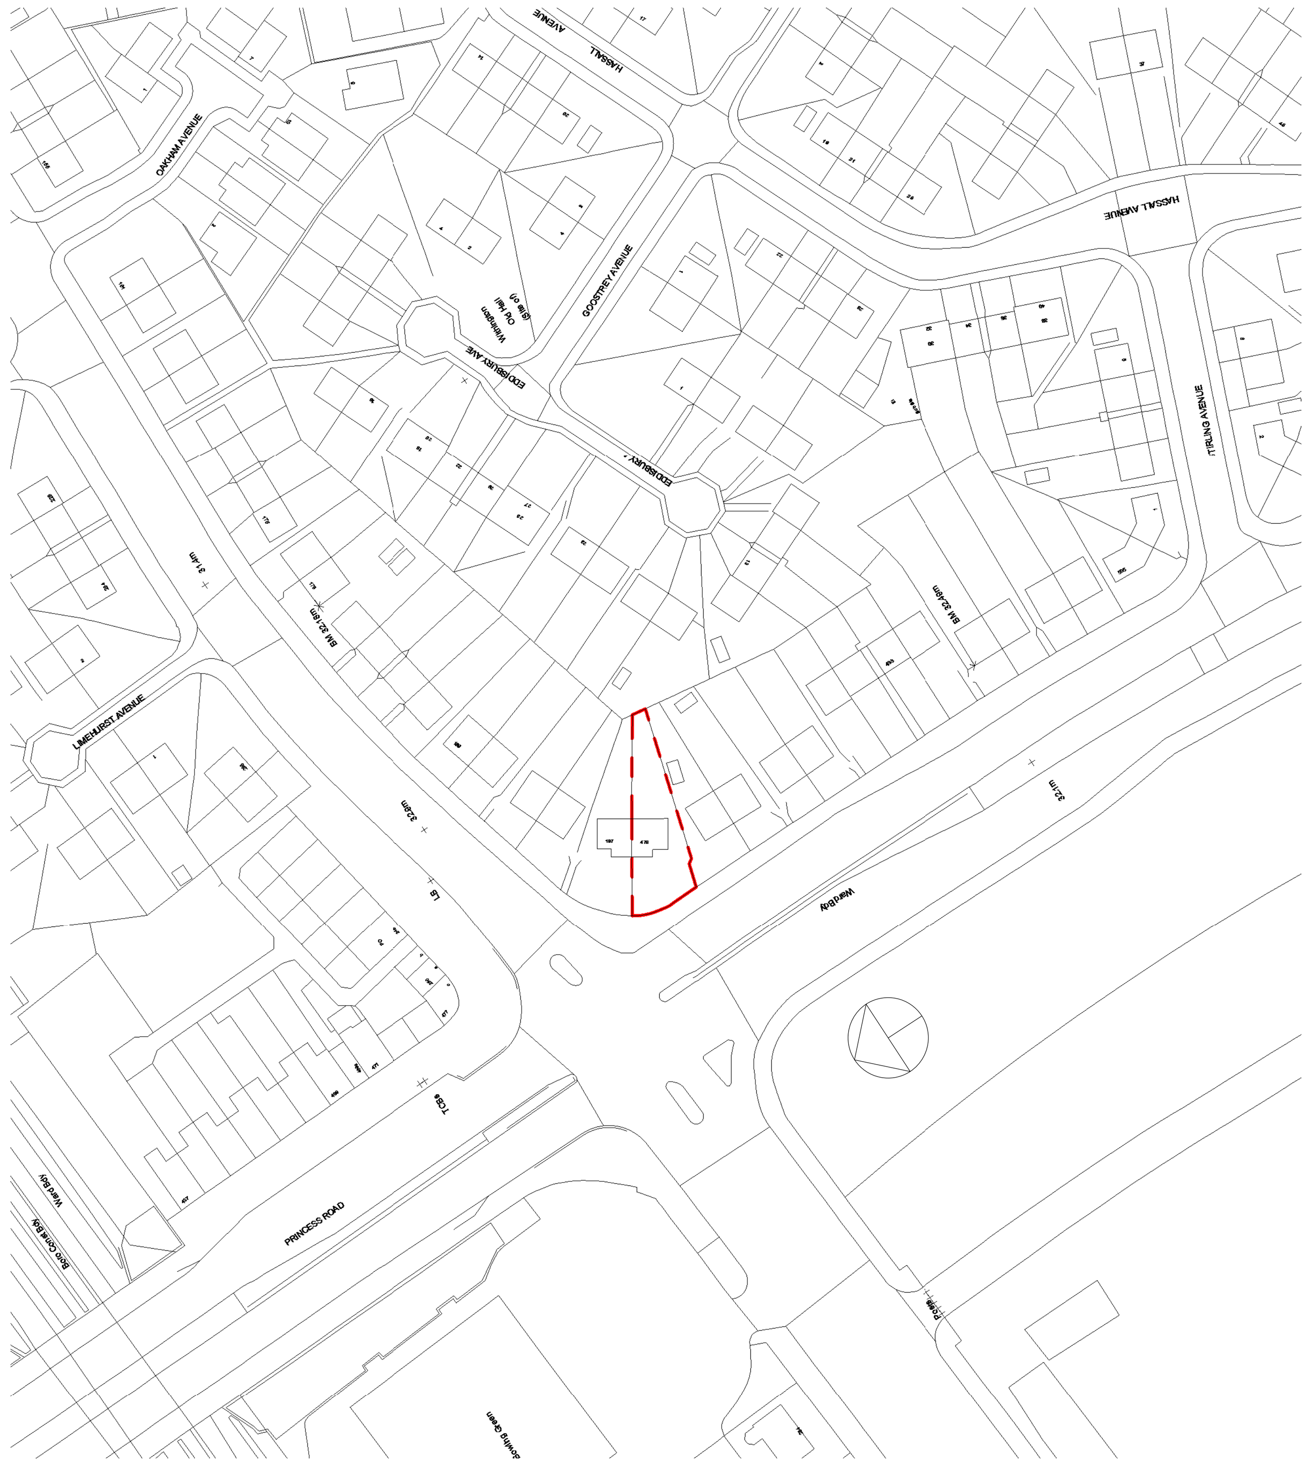

1 Location Plan
1 : 1250



2 Site Plan
1 : 500

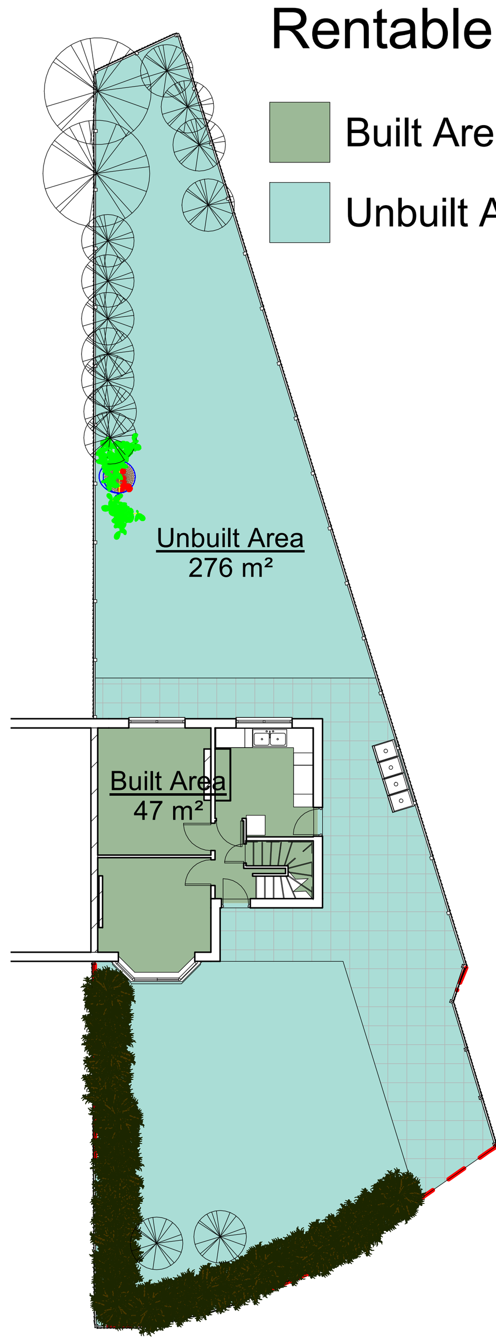


3 GF Area Plan
1 : 200

Rentable Area Legend

- Built Area
- Unbuilt Area

Area Schedule (Rentable)		
Name	Level	Area
Built Area	F Floor	43 m²
Built Area	G Floor	47 m²
Unbuilt Area	G Floor	276 m²
Grand total		366 m²

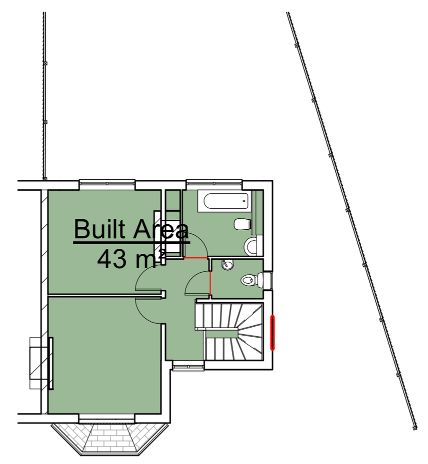

4 FF Area Plan
1 : 200

NOTES

Copyright in this drawing remains with AECDesign. Do not scale from this drawing, work to figured dimensions. Check all dimensions on-site. In the event of any discrepancy, please refer query to AECDesign.

No.	Description	Date

Revision

AEC DESIGN ARCHITECTURE ENGINEERING & CONSTRUCTION
Committement to Design Excellence

Contact:
Tel: 07424723798
Email: aecdesign.co.uk@outlook.com
www.aecdesign.co.uk

Project Name
House Front, Side and Rear Ground and First Floor Extension

Project No.	AECD_M20 1BU_2022_0001		
Drawing No.	M201BU_2022_X100_01		
Date	Issue Date	Drawn-by	AECDesign
Status	Proposal	Checked by	AECDesign
Sheet Size	A1	Approved by	AECDesign

Sheet Name
Sheet List, Location and Site Plans (Existing)

Scale	As indicated
Client Name	Khaled Muwahed
Project Address: 479 Princess Road, Manchester, M20 1BU	Sheet No.: X100

Filename: 14/06/2022 20:12:32