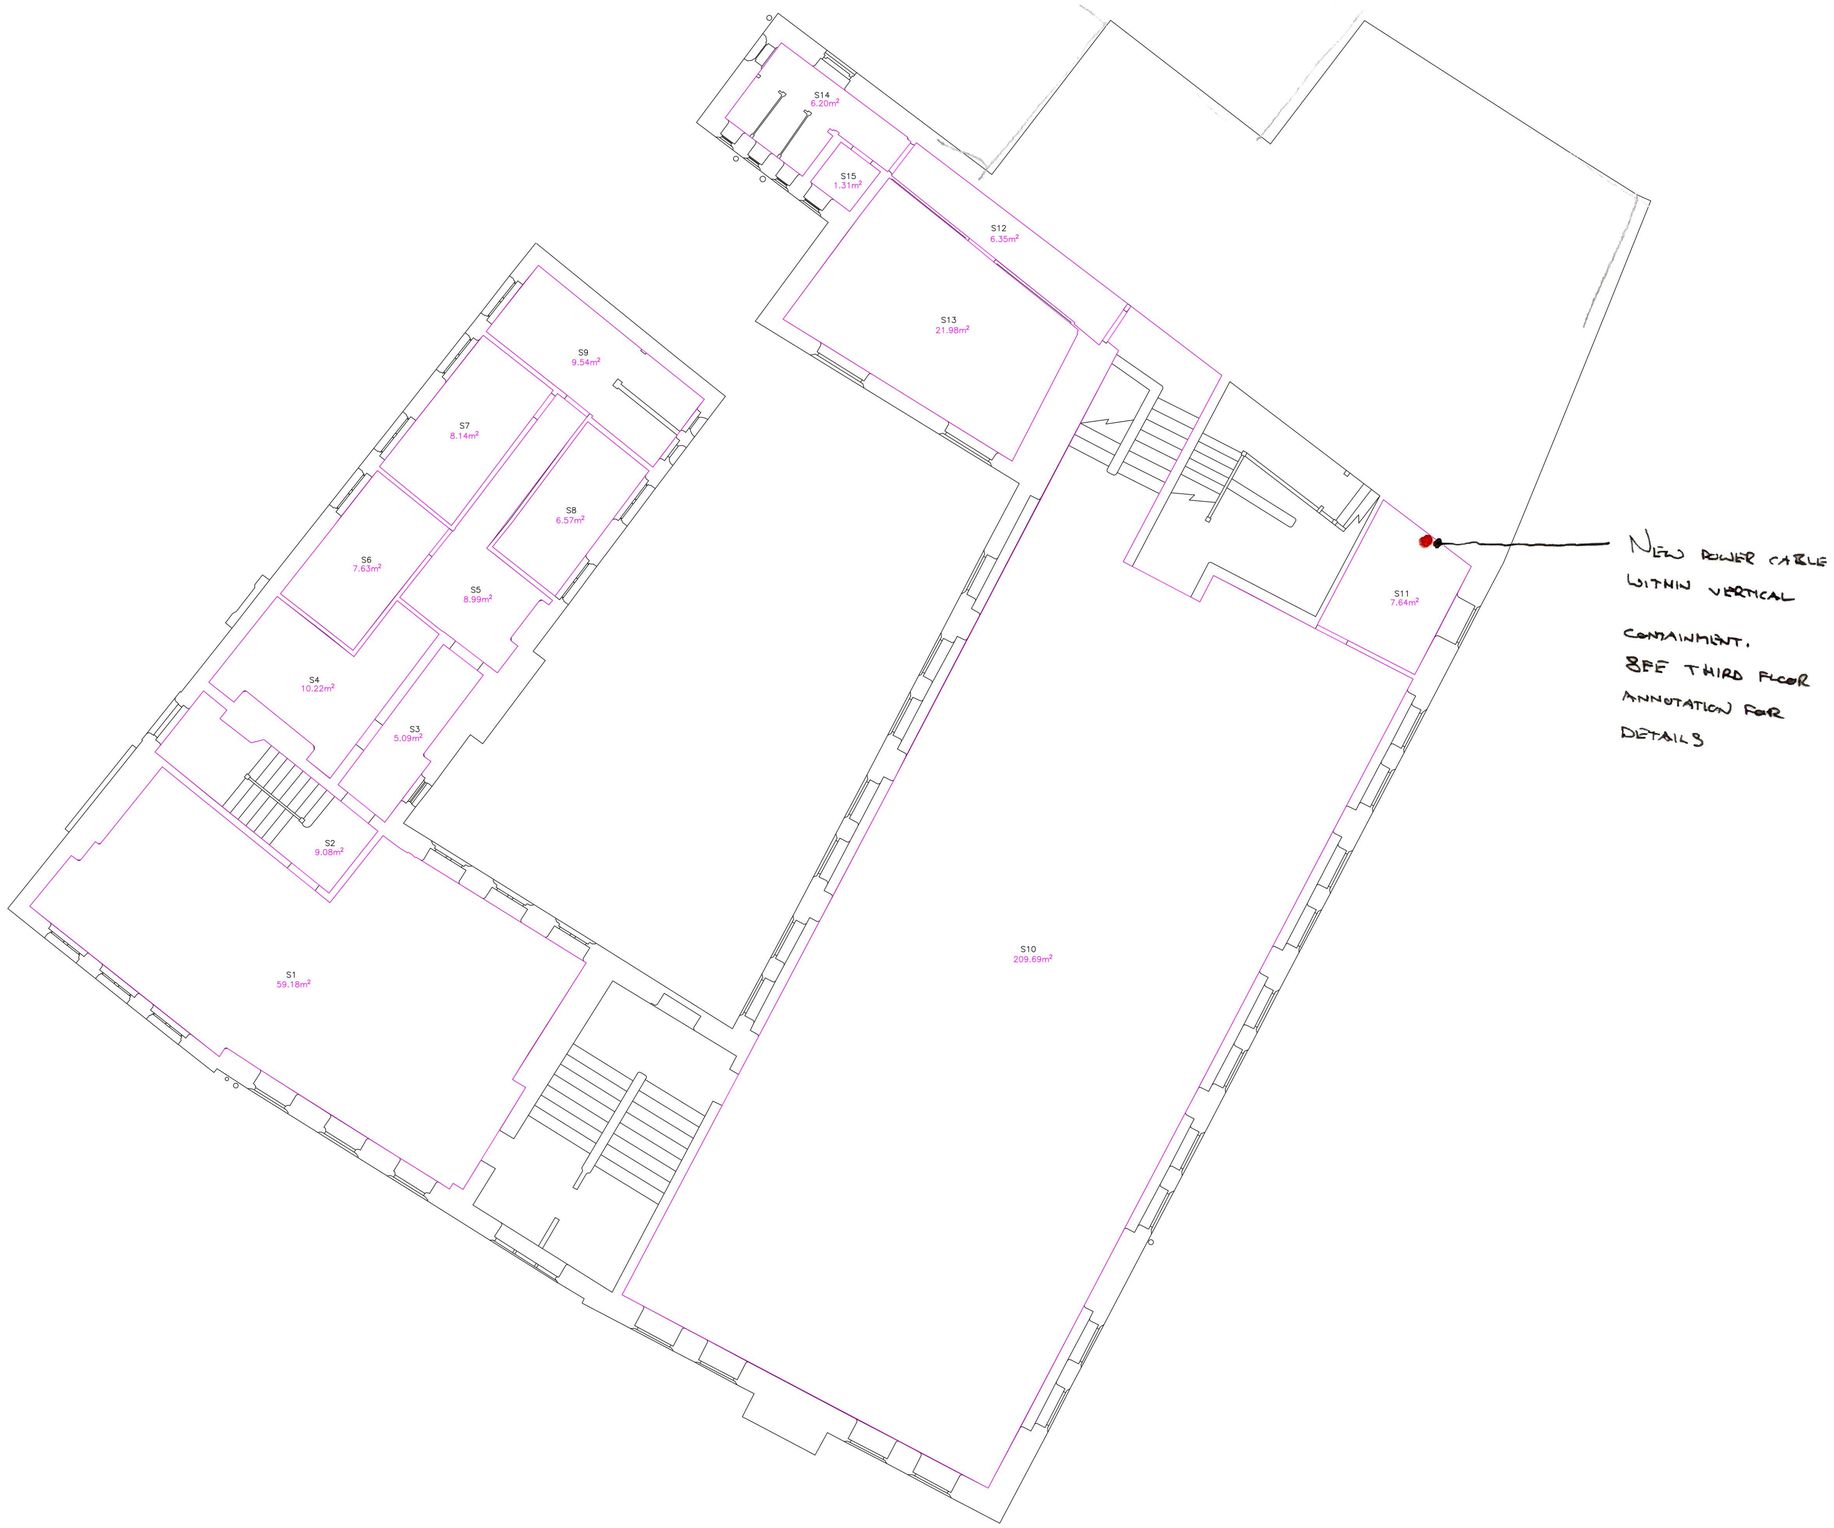

NOTE

- THE FOLLOWING ITEMS WERE ADVISED BY W. GROUP (NW) ON SITE ON 26.04.2022 AS PROPOSED FUTURE WORKS
- THESE WORKS PROPOSED BY W.GROUP (NW) ARE INTENDED TO COMPLETE THE ELECTRICAL UPGRADE SCHEME ALREADY COMMENCED; SEE INSALL MARK-UPS REGARDING 'ALREADY RECENTLY INSTALLED ITEMS' FOR MORE DETAILS

INSALL MARK-UP 26.04.22
- SHOWING PROPOSED ITEMS
- AS ADVISED BY W. GROUP (NW)

Notes:
1. This survey is related to a local grid system.
2. All levels are relative to Ordnance Datum Newlyn (ODN) by observations to OS Net via Network RTK GNSS technology.
3. All dimensions are in metres unless noted otherwise.
4. Scale factor for this survey drawing is 1.000005.

Jacobs U.K. Limited

This document has been prepared by a division, subsidiary or affiliate of Jacobs U.K. Limited ("Jacobs") in its professional capacity as consultants in accordance with the terms and conditions of Jacobs' contract with the client. Any advice, opinions, or recommendations within this document (a) should be read and relied upon only in the context of the document as a whole and (b) do not account for factors that may have changed since the date the work was carried out or the advice, opinions, or recommendations given. Jacobs at the date of this document and in preparing any recommendations, has used reasonable skill, care and diligence to conform to the relevant standards, laws, regulations, codes, technology and construction practices as far as at the date of this document. It should be noted and it is expected that no independent verification of any of the documents or information supplied to Jacobs has been carried out by Jacobs and that Jacobs has relied upon the information supplied to it in order to produce this document as it has prepared and provided. Following final delivery of this document to the Client, Jacobs will have no further obligations or duty to advise the Client on any matters, including development of any new information or advice provided in this document.

This document has been prepared for the exclusive use of the Client and unless otherwise agreed in writing by Jacobs, no other party may use, make use of or rely on the contents of this document. Should the Client wish to release this document to a third party, Jacobs may, at its discretion, agree to such release provided that (a) Jacobs' prior written consent is obtained; and (b) it is understood and agreed that all of Jacobs' obligations to the third party that third party does not acquire any rights, contractual or otherwise, whatsoever against Jacobs and Jacobs, accordingly, assume no duties, liabilities or obligations to that third party, and Jacobs accepts no responsibility for any loss or damage incurred by the Client or for any conflict of Jacobs' interests arising out of the Client's release of this document to the third party.

Rev	Rev. Date	Purpose of revision	Drawn	Checked	Approved
B	24/01/17	Addition of Room Numbers & Areas	CS	GY	CS
A	13/01/17	Issued for Comment	CS	GY	IL

JACOBS
Stockton Office, Phoenix House, Surtees Business Park, Stockton-on-Tees, TS18 3HR
Tel: 01642 334000
www.jacobs.com

Client: Manchester City Council

Project: Charter St Ragged School

Drawing title: ~~Measured Building Survey~~ Second Floor Plan

Drawing status: Final

Scale	1:50 @ A0	DO NOT SCALE
Jacobs No.	B094762B	
Client no.		

Drawing number: B094762B/MBS/2D/004 Rev: B

© Copyright 2010 Jacobs U.K. Limited. The concepts and information contained in this document are the property of Jacobs. Use or copying of this document in whole or in part without the written permission of Jacobs constitutes an infringement of copyright. Limitation: This document has been prepared on behalf of, and for the exclusive use of Jacobs' Client, and is subject to, and issued in accordance with, the provisions of the contract between Jacobs and the Client. Jacobs accepts no liability or responsibility whatsoever for, or in respect of, any use of, or reliance upon, this drawing by any third party.