



Roof plan

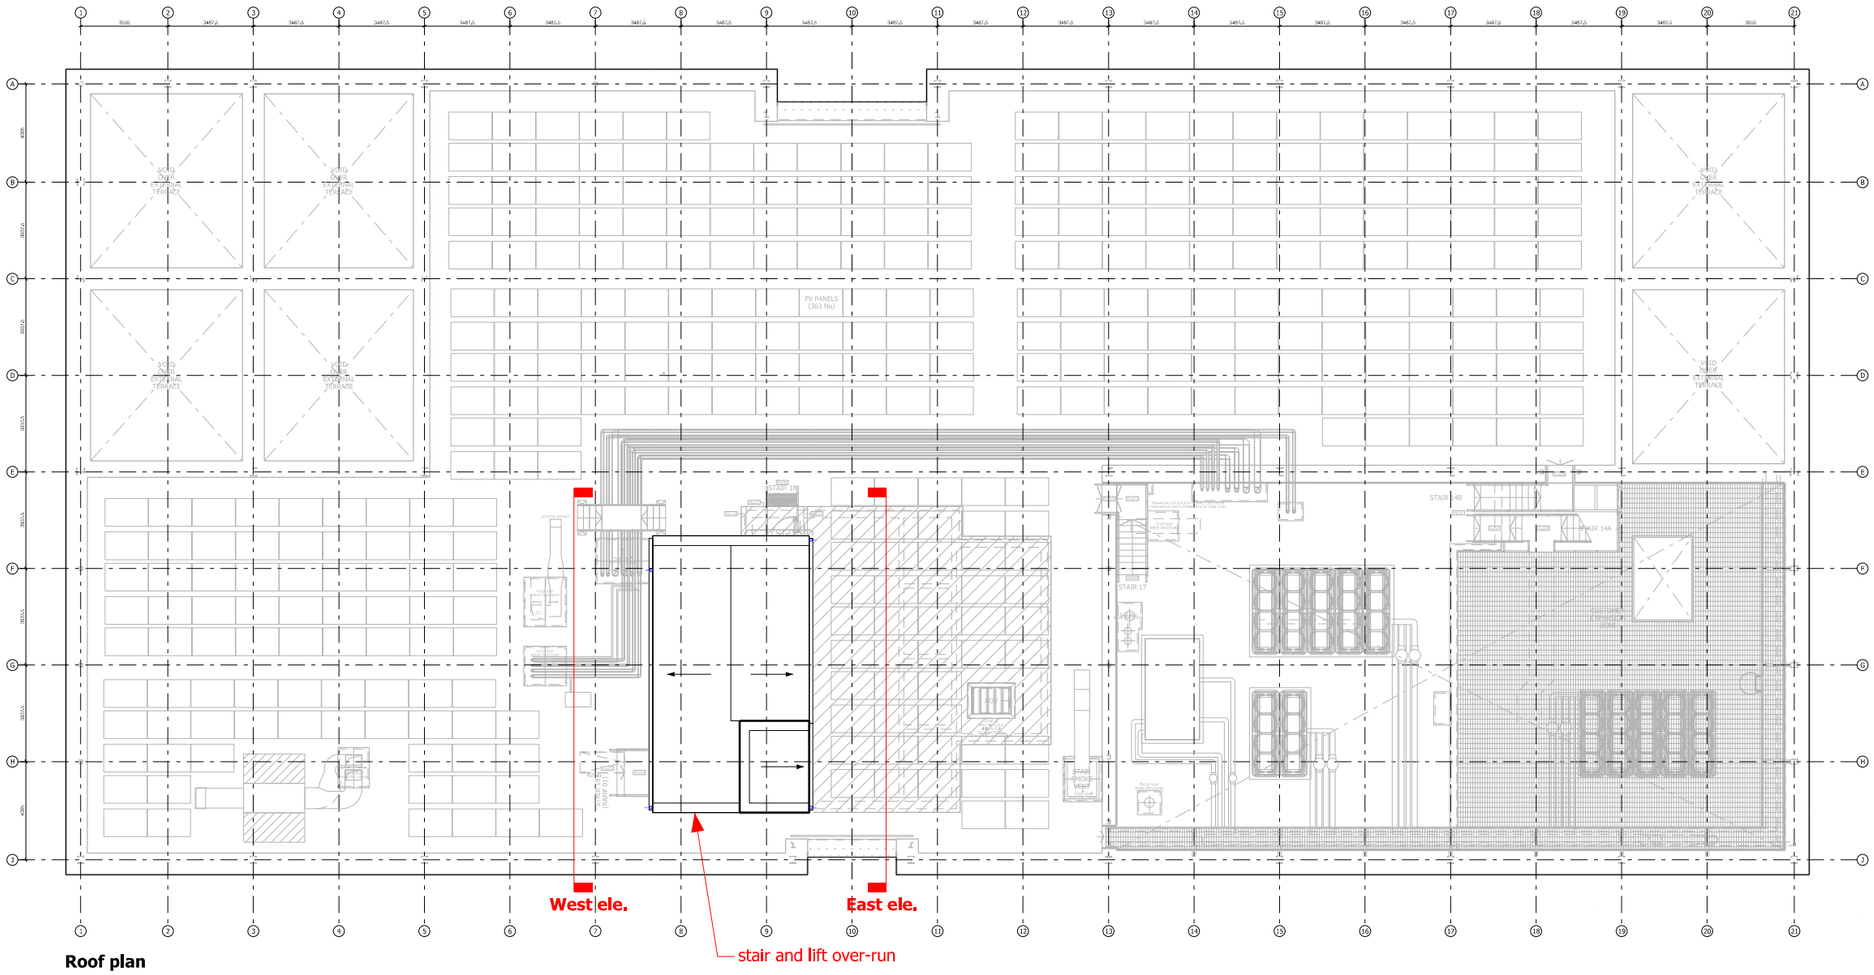


Beaumaris Woodstone Bat Box Midi **A**
410H x 320W




Schwegler 2FE **B**
250W x 300H

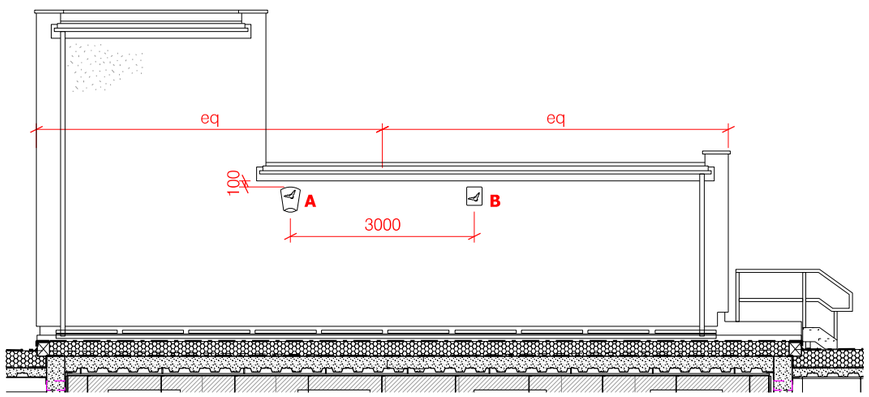

Stair and lift over-run - East elevation

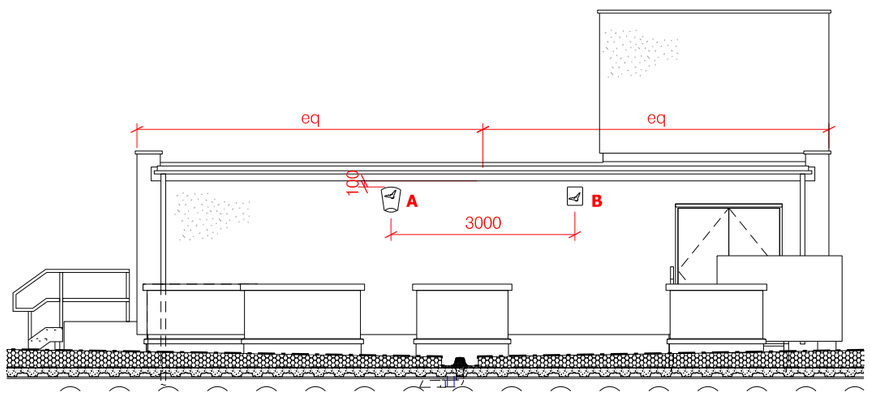

Stair and lift over-run - West elevation

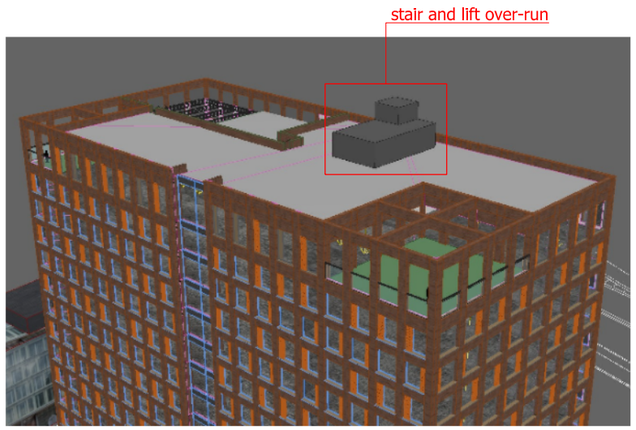

3D showing location of stair and lift over-run

bridge
architects

address 14 Old Mill Street, Manchester, M4 6DZ
directors Russell Bridge RIBA ARB Victoria Hilton ARB
phone 0161 879 2828 **web** www.bridgearchitects.com
company # 07793934 **email** info@bridgearchitects.com

revision notes

project	No.3 Circle Square	**drawing title**	Bat box locations - roof level
client	Bruntwood SciTech	**drawing scale**	1:250 and 1:100 @ A3
job no.	0256	**drawing created**	March 2025
drawing no.	L014-BAR-41-01.RF-D-A-410402	**drawing rev**	P01

DRAFT

bridge
architects

Do not scale from this drawing - use figured dimensions only.
This design and drawing is the copyright of bridge architects ltd and
may not be reproduced in any form without prior written consent.
Issue of the drawing does not impart any real or implied copyright licence.