

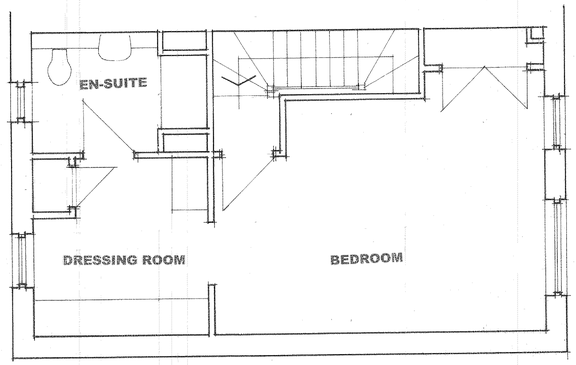


SECOND FLOOR PLAN

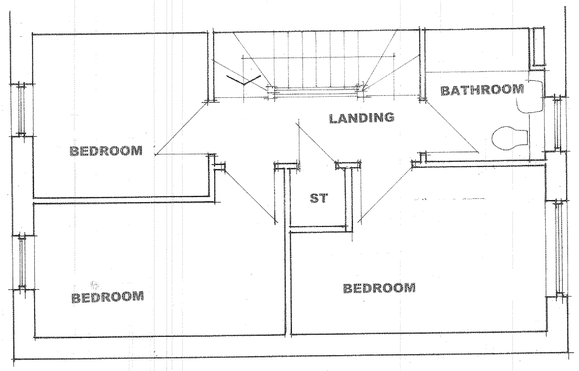


FIRST FLOOR PLAN

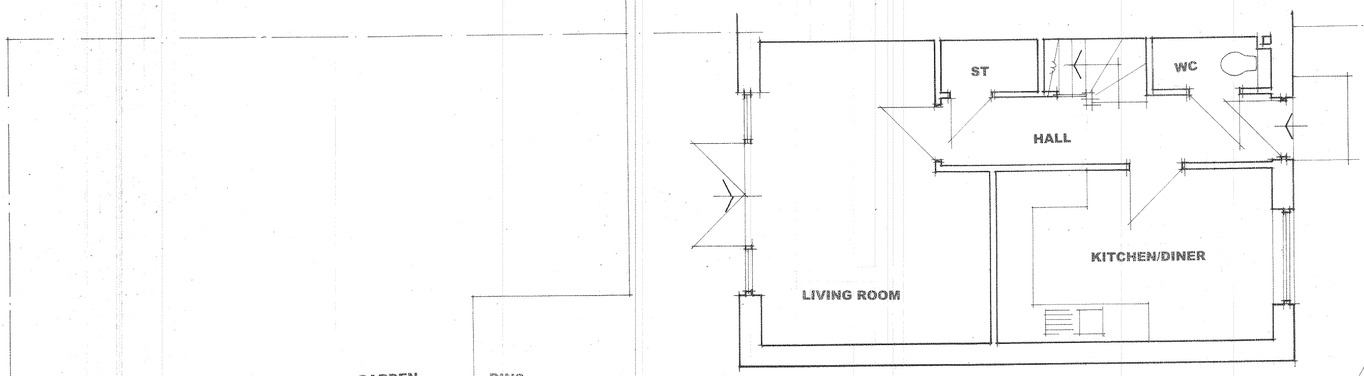


GROUND FLOOR PLAN



FRONT ELEVATION

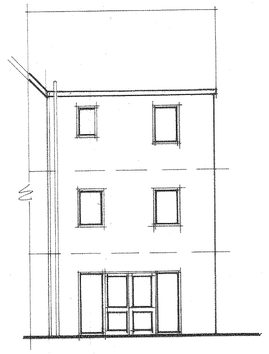

REAR ELEVATION

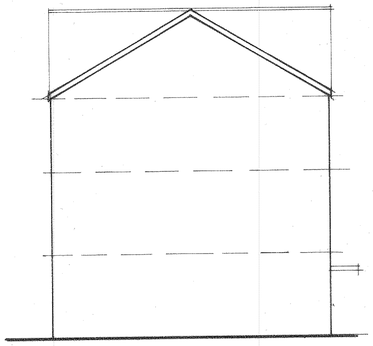

GABLE ELEVATION

1:100
0 1m 2m 3m 4m 5m 6m
0 0.5m 1m 1.5m 2m 2.5m 3m
1:50

Scale Bar

PROJECT
PROPOSED CHANGE OF USE FROM DWELLING (C3) TO CHILDREN'S CARE HOME (C2).

DRAWING TITLE
EXISTING LAYOUTS AND ELEVATIONS.

CLIENT
HOLDEN KNIGHT HEALTHCARE TEMP LTD.

ADDRESS
9, WILLIAM CHADWICK CLOSE, MILES PLATTING, MANCHESTER.

SCALE
SCALE 1:50 & 100@A1

DATE
APR 2023.

DRAWING No
FO 09235855/1.