

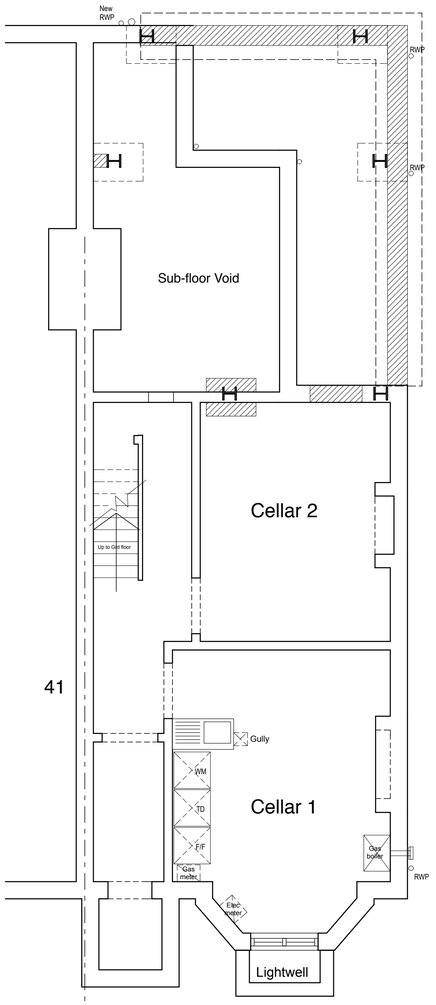



Basement Proposed

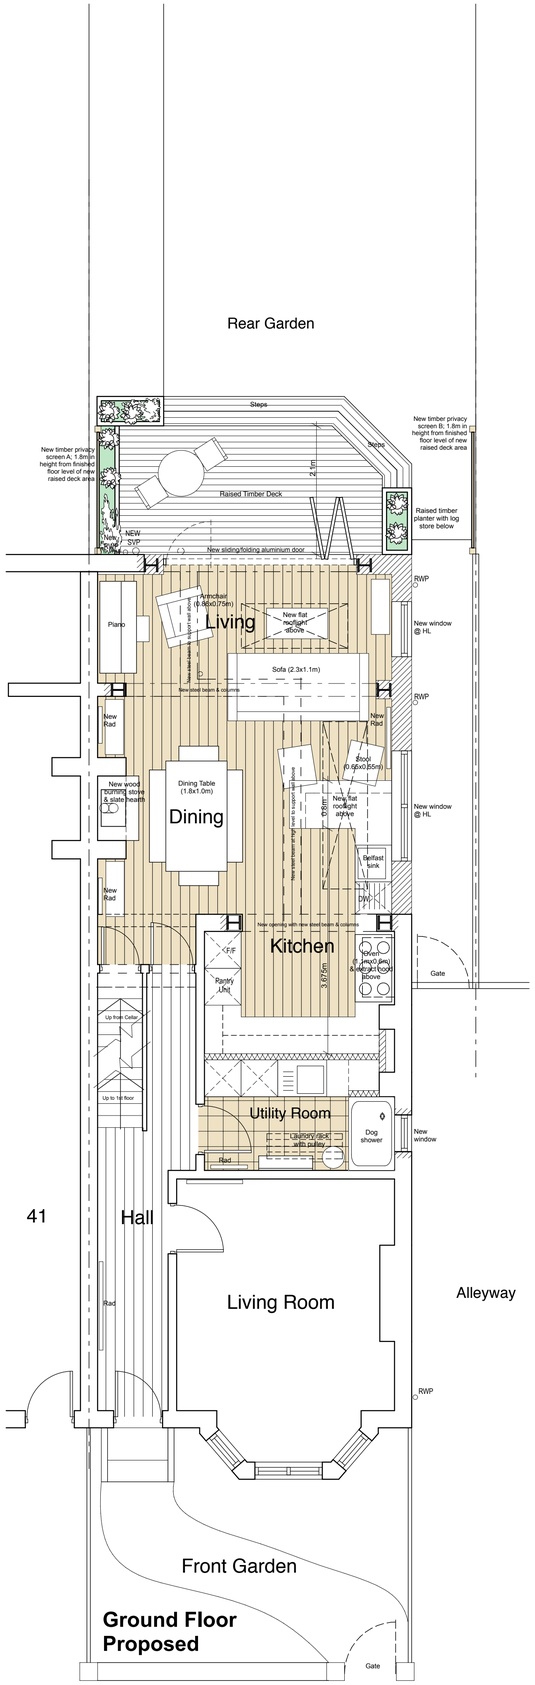

Ground Floor Proposed

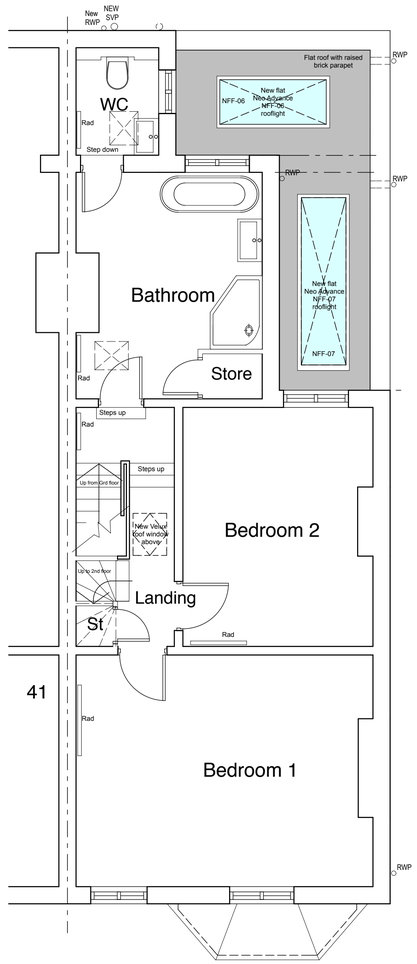

First Floor Proposed

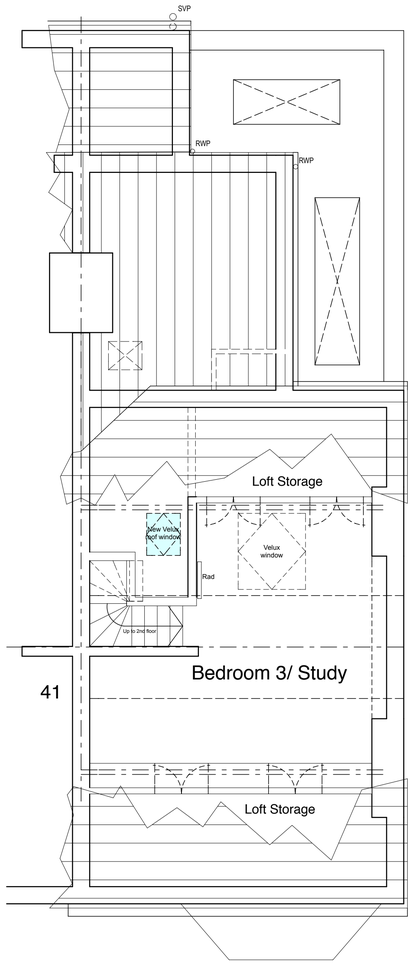

Second Floor/ Roof Proposed

PROPOSED FLOOR & ROOF PLANS 1:50@A1 (1:100@A3)

Notes

This drawing is the property of Mike Macpherson Architects and copyright is reserved by them. This drawing is not to be copied or disclosed by or to any unauthorised persons without the prior written consent of Mike Macpherson Architects.

Do not scale from this drawing.

All dimensions are to be checked on site prior to construction, manufacture of any components and ordering of materials and equipment.

Any discrepancies are to be reported to the architect for clarification.

All materials and workmanship to be in accordance with the current British Standards and codes of practice.

PLANNING ISSUE

A. Timber privacy screens A & B shown adjacent to raised decking area to boundary each side 17.11.23

REVISIONS

Scheme

Extension & Alteration Works
43 Whitelow Road
Chorlton
Manchester M21 9HG

Client

E Layfield & S Longstaff

Title

Proposed Floor & Roof Plans

Scale	Date	Drawn
1:50	1.11.23	MM
Job No	Dwg No	Rev
P389	05	A

Mike Macpherson Architects
38 Reynard Road, Chorlton, Manchester M21 8DD
T: 0161 870 6129
E: mail@mikemacpherson-architects.co.uk
www.mikemacpherson-architects.co.uk