
This drawing is subject to copyright and is not to be reproduced in part or whole without approval.
Do not scale this drawing - check all dimensions on site .

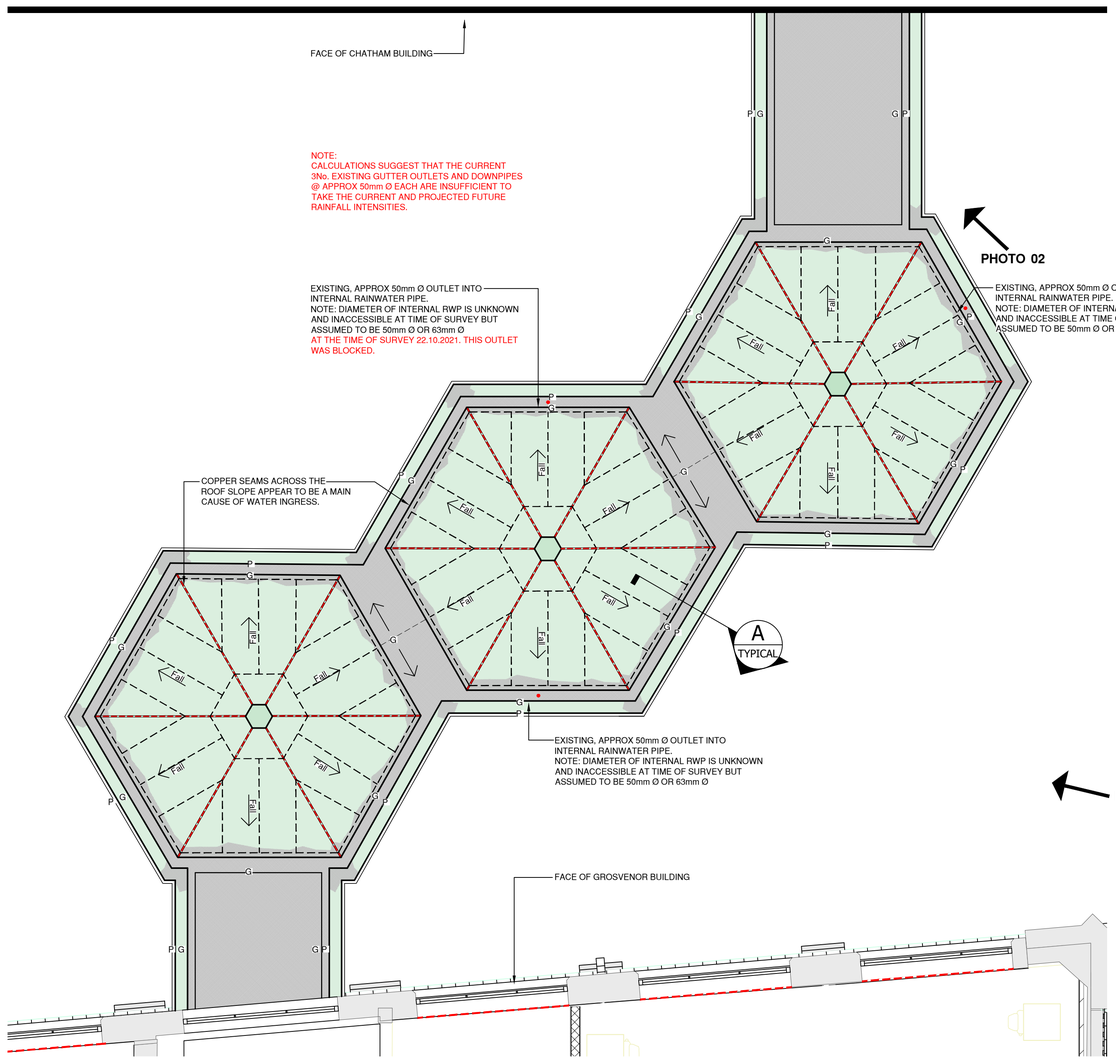

EXISTING ROOF PLAN ON LINK BRIDGE BETWEEN CHATHAM & GROSVENOR BUILDING


Scale: 1:50.



PHOTO 01



PHOTO 02

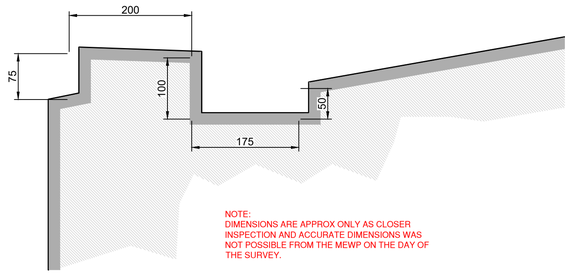

NOTE:
DIMENSIONS ARE APPROX ONLY AS CLOSER
INSPECTION AND ACCURATE DIMENSIONS WAS
NOT POSSIBLE FROM THE MEWP ON THE DAY OF
THE SURVEY.



A TYPICAL SECTION PROFILE & PHOTO OF PARAPET AS EXISTING

Scale: 1:5.

LEGEND

- DENOTES EXISTING COPPER ROOFING
- DENOTES LINE OF FLAT LOCK JOINT IN THE COPPER ROOFING
- DENOTES LINE OF STANDING SEAM JOINT IN THE COPPER ROOFING
- DENOTES AREAS OF THE EXISTING COPPER ROOF, GUTTERING AND A PARAPET CAPPING WHICH HAS BEEN COATED WITH A RESIN WATERPROOFING SYSTEM (DECOTHANE OR SIMILAR) IT IS ASSUMED THIS HAS BEEN DONE AS A TEMPORARY MEASURE TO PREVENT LEAKS
- G — DENOTES EXISTING GUTTER
- P — DENOTES EXISTING PARAPET COPING

C01	CONSTRUCTION ISSUE	31.08.2022
P2	Issued for TENDER	30.11.2021
P1	First Issue	08.11.2021
Rev.	Description	Date

Cassidy+Ashton C+A
www.cassidyashton.co.uk
Architecture + Building Surveying + Town Planning
7 East Cliff, Preston, Lancashire, PR1 3JE T: 01772 258 356
10 Hunters Walk, Canal Street, Chester, CH1 4EB T: 01244 402 900
St Andrews Business Centre, Mold, Flintshire, CH7 1XB T: 01352 706 246

Client
Manchester Metropolitan University

Project
Grosvenor Lifecycle Refurbishment Project

Drawing Title
Existing Link Bridge Between Chatham + Grosvenor Buildings Incorporating Notes Of Survey on 22.10.2021.

Drawn by	NA	Checked by	SB	Date	01/11/21
Suitability			A	Scale @ A1	1 : 50

10034	10034-CAA-XX-ZZ-DR-A-017108	C01
C+A JOB NO.	PROJECT - ORIGINATOR - VOL. - LEVEL - TYPE - ROLE - NUMBER	REV.