


bridge architects
address 14 Old Mill Street, Manchester, M4 6BZ
directors Russell Bridge RIBA AABB Victoria Hilton AABB
phone 0161 870 2028
company # 07733934
web www.bridgearchitects.com
email info@bridgearchitects.com

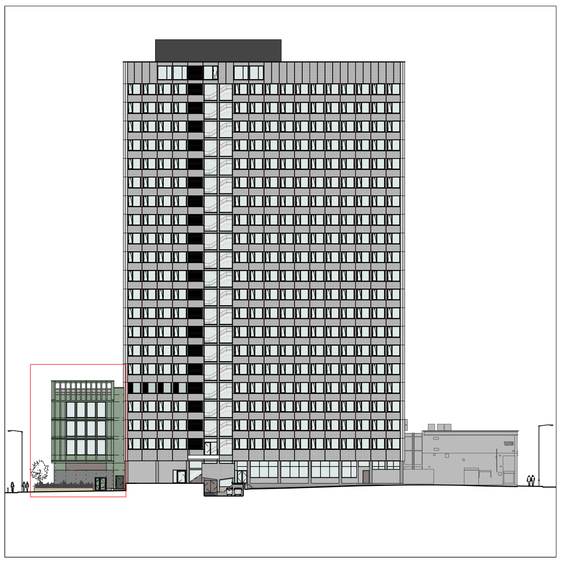


Rear (South) Elevation (1:500)
Detail Extract Location

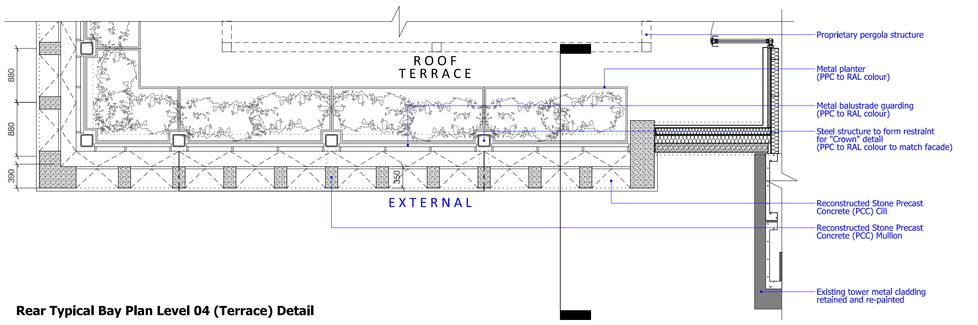


Rear Typical Bay Plan Level 04 (Terrace) Detail

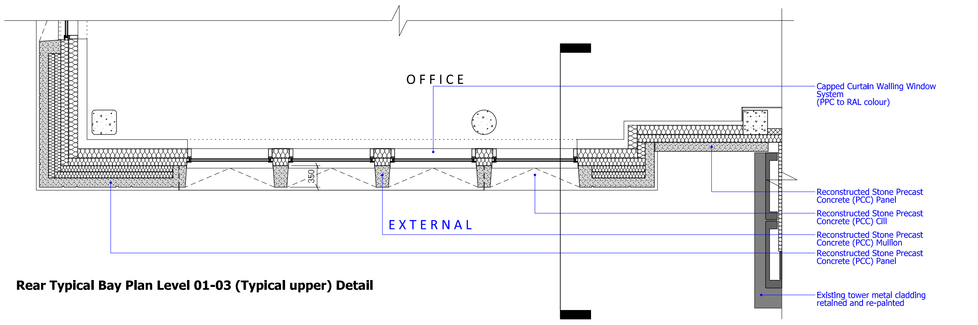


Rear Typical Bay Plan Level 01-03 (Typical upper) Detail

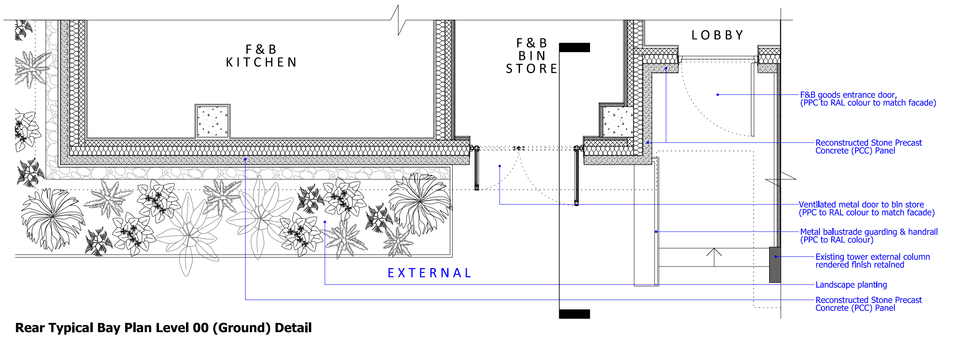

Rear Typical Bay Plan Level 00 (Ground) Detail

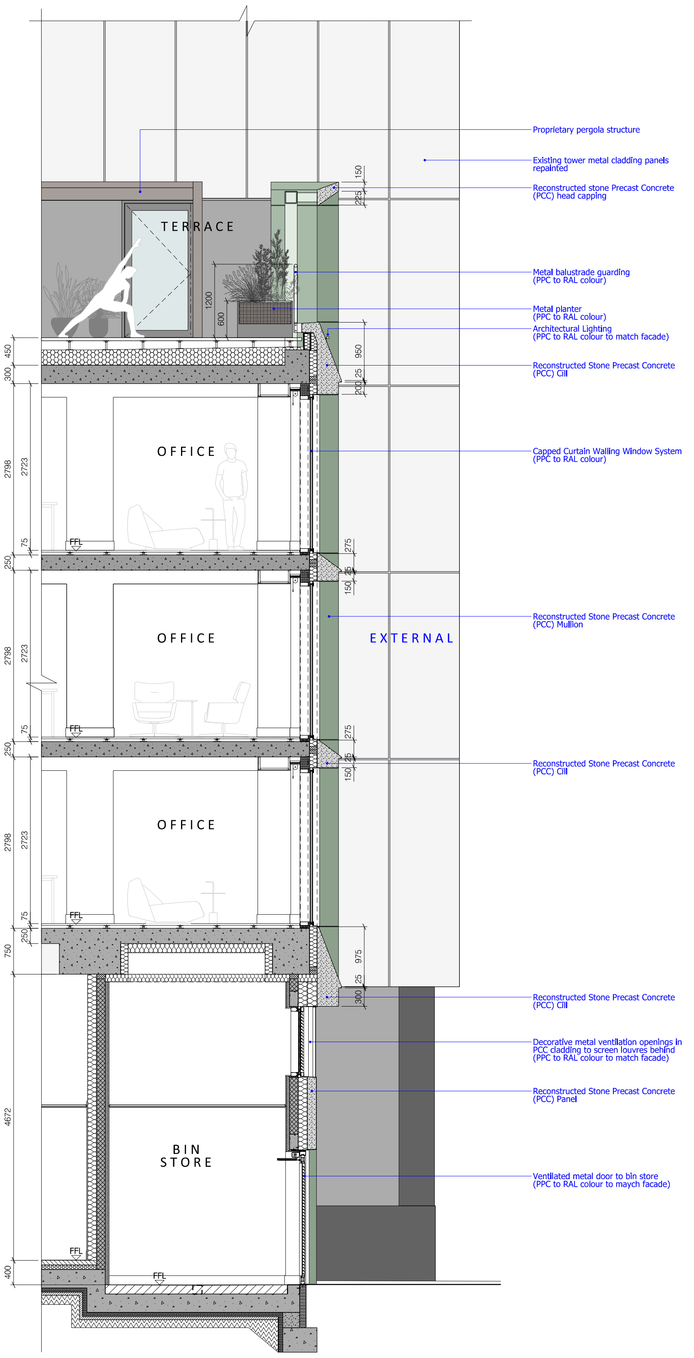

Rear Bay Section Detail

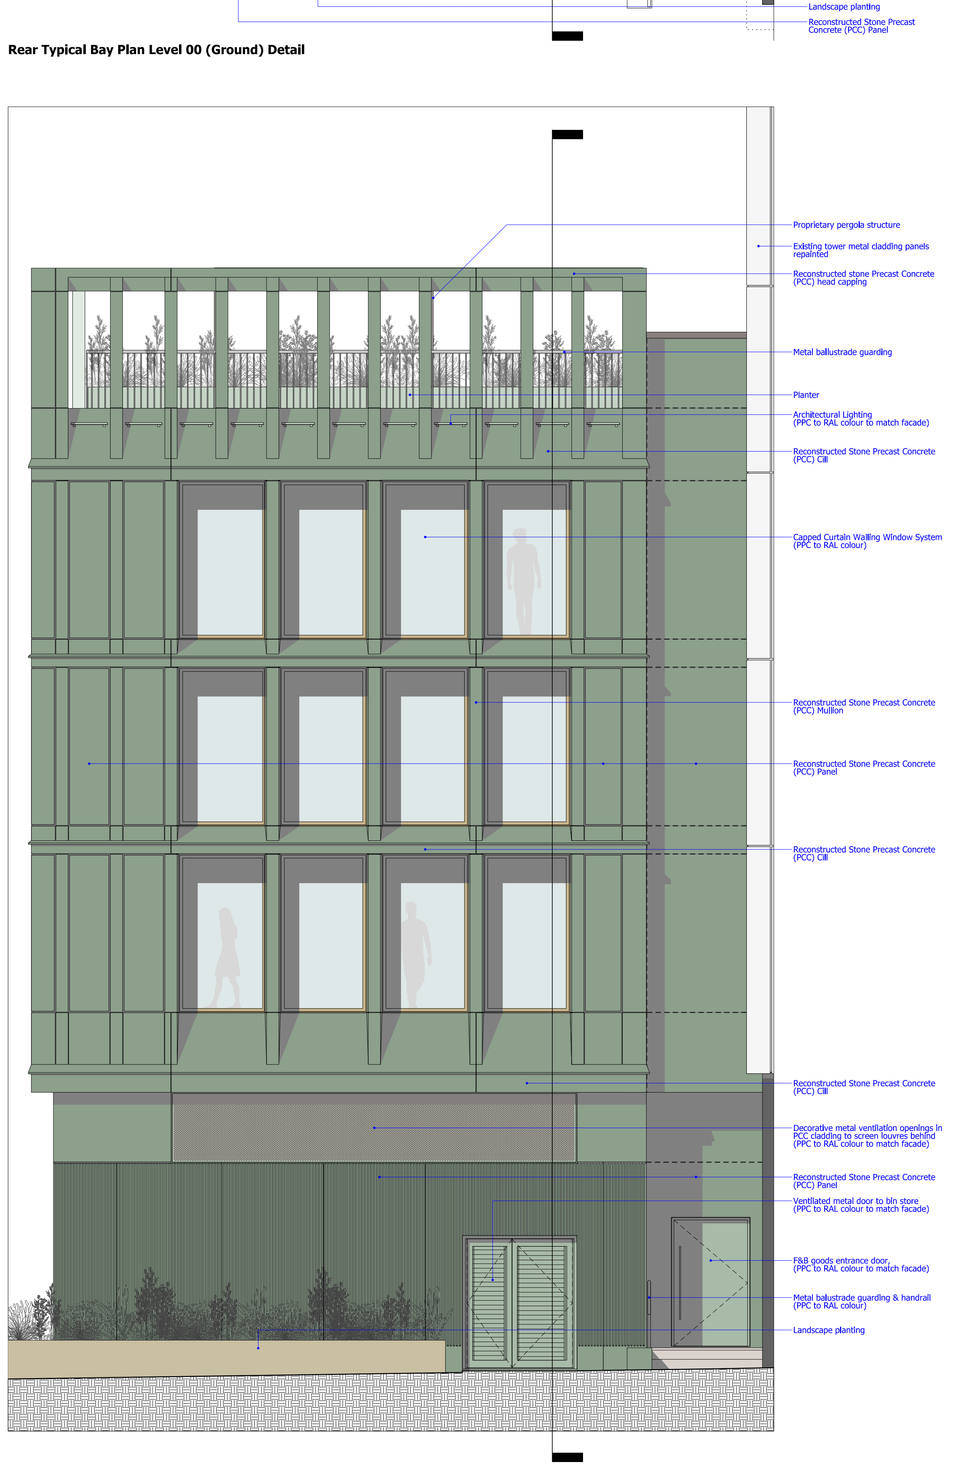

Rear Bay Elevation Detail

revision notes
FIRST ISSUE 30/04/2021 - Issued for Planning

project Manchester One - 53 Portland St
client Brunswood SciTech
job no. 0264
drawing no. al(00) 361

drawing title Extension Facade Bay Study South-East Elevation
drawing scale 1:50 @ A1
drawing created March 2026
drawing rev -

Do not scale from this drawing - use figured dimensions only. This drawing is copyright and may not be reproduced in any form without prior written consent. Check all dimensions on site before commencing any work or shop drawings. Report any discrepancies to the Architect before proceeding. Issue of this drawing does not infringe third party rights.

bridge architects